GROTON CONSERVATION TRUST
MAP 248 PCL 8

GROTON CONSERVATION TRUST
MAP 248 PCL 7

ABANDONED RR ROW
TOWN OF GROTON
MAP 247 PCL 35

TO COW POND BROOK RD.

EXISTING GRAVEL ROAD

EDGE OF BVW

100' WETLAND BUFFER

NEW ENGLAND FORESTRY FOUNDATION
MAP 248 PCL 12

BRIDGE STREET

N25°01'40"E 1373.80'

SPOILS PILE

SPOILS PILE

SPOILS PILE

LIMITS OF EXISTING DISTURBANCE

MULTIPURPOSE FIELD
225'x330'
• Soccer
• Field Hockey
• Boy's Lacrosse
• FIELD ELEVATION 210

MULTIPURPOSE FIELD
225'x330'
• Soccer
• Field Hockey
• Boy's Lacrosse
• FIELD ELEVATION 216

TOWN OF GROTON
MAP 248 PCL 9

MULTIPURPOSE FIELD
225'x330'
• Soccer
• Field Hockey
• Boy's Lacrosse
• FIELD ELEVATION 214

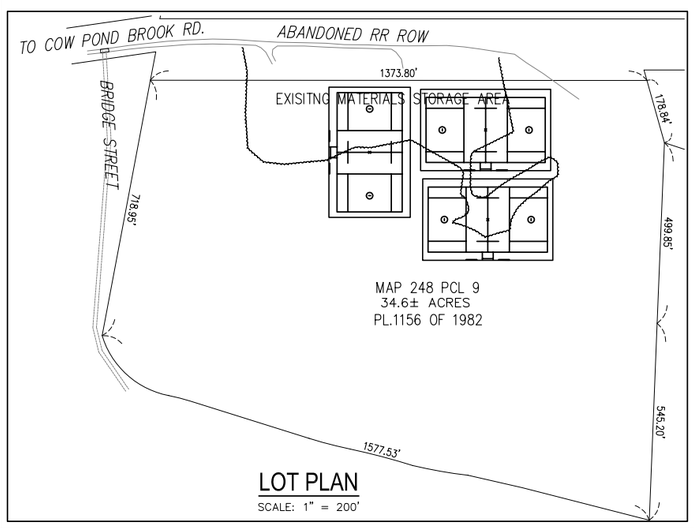

LOT PLAN
SCALE: 1" = 200'

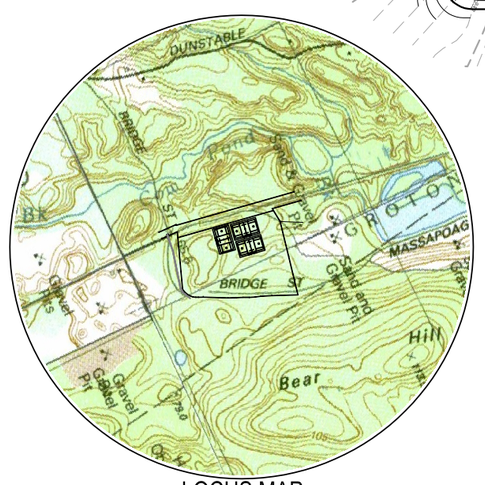

LOCUS MAP
SCALE: 1" = 1000'

PREPARED BY:

DUCHARME & DILLIS
Civil Design Group, Inc.
CIVIL ENGINEERS • LAND SURVEYORS • WETLAND CONSULTANTS
1092 MAIN STREET, P.O. BOX 428
BOLTON, MASSACHUSETTS 01740
PHONE: (978) 779-6091 FAX: (978) 779-0260
www.DucharmeandDillis.com

OWNER:
TOWN OF GROTON
173 MAIN STREET
GROTON, MASSACHUSETTS

APPLICANT:
GROTON DUNSTABLE REC. ASSOC.
38 SPAULDING LANE.
GROTON, MASSACHUSETTS

SCALE:
50 0 25 50 100 200
1 in. = 50 ft.

COPYRIGHT DUCHARME & DILLIS CIVIL DESIGN GROUP, INC 2012

COMMONWEALTH OF MASSACHUSETTS
STANLEY R. DILLIS
No. 33182
PROFESSIONAL LAND SURVEYOR

DATE: DEC. 19, 2012
DESIGN BY: SRD
DRAWN BY: SRD
CHECKED BY: SRD

SITE PLAN
OFF COW POND BROOK ROAD
GROTON, MASSACHUSETTS

NO.	DATE	DESCRIPTION	BY

JOB NO. 4763
DRAWING NO. 4763
SHEET NO. 1 OF 1