GROTON INN
CONCEPTUAL DESIGN

128 MAIN STREET
DEVELOPMENT

128 MAIN STREET
GROTON, MA

APRIL 22, 2014

INN SQUARE FOOT CALCULATIONS	
INN BASEMENT PLAN	8,538 SF
INN FIRST FLOOR PLAN	8,452 SF
INN SECOND FLOOR PLAN	8,806 SF
INN THIRD FLOOR PLAN	5,731 SF
TOTAL	31,527 SF

PITMAN &
WARDLEY
ARCHITECTS LLC

32 CHURCH ST.
SALEM, MA 01970
978-744-8982

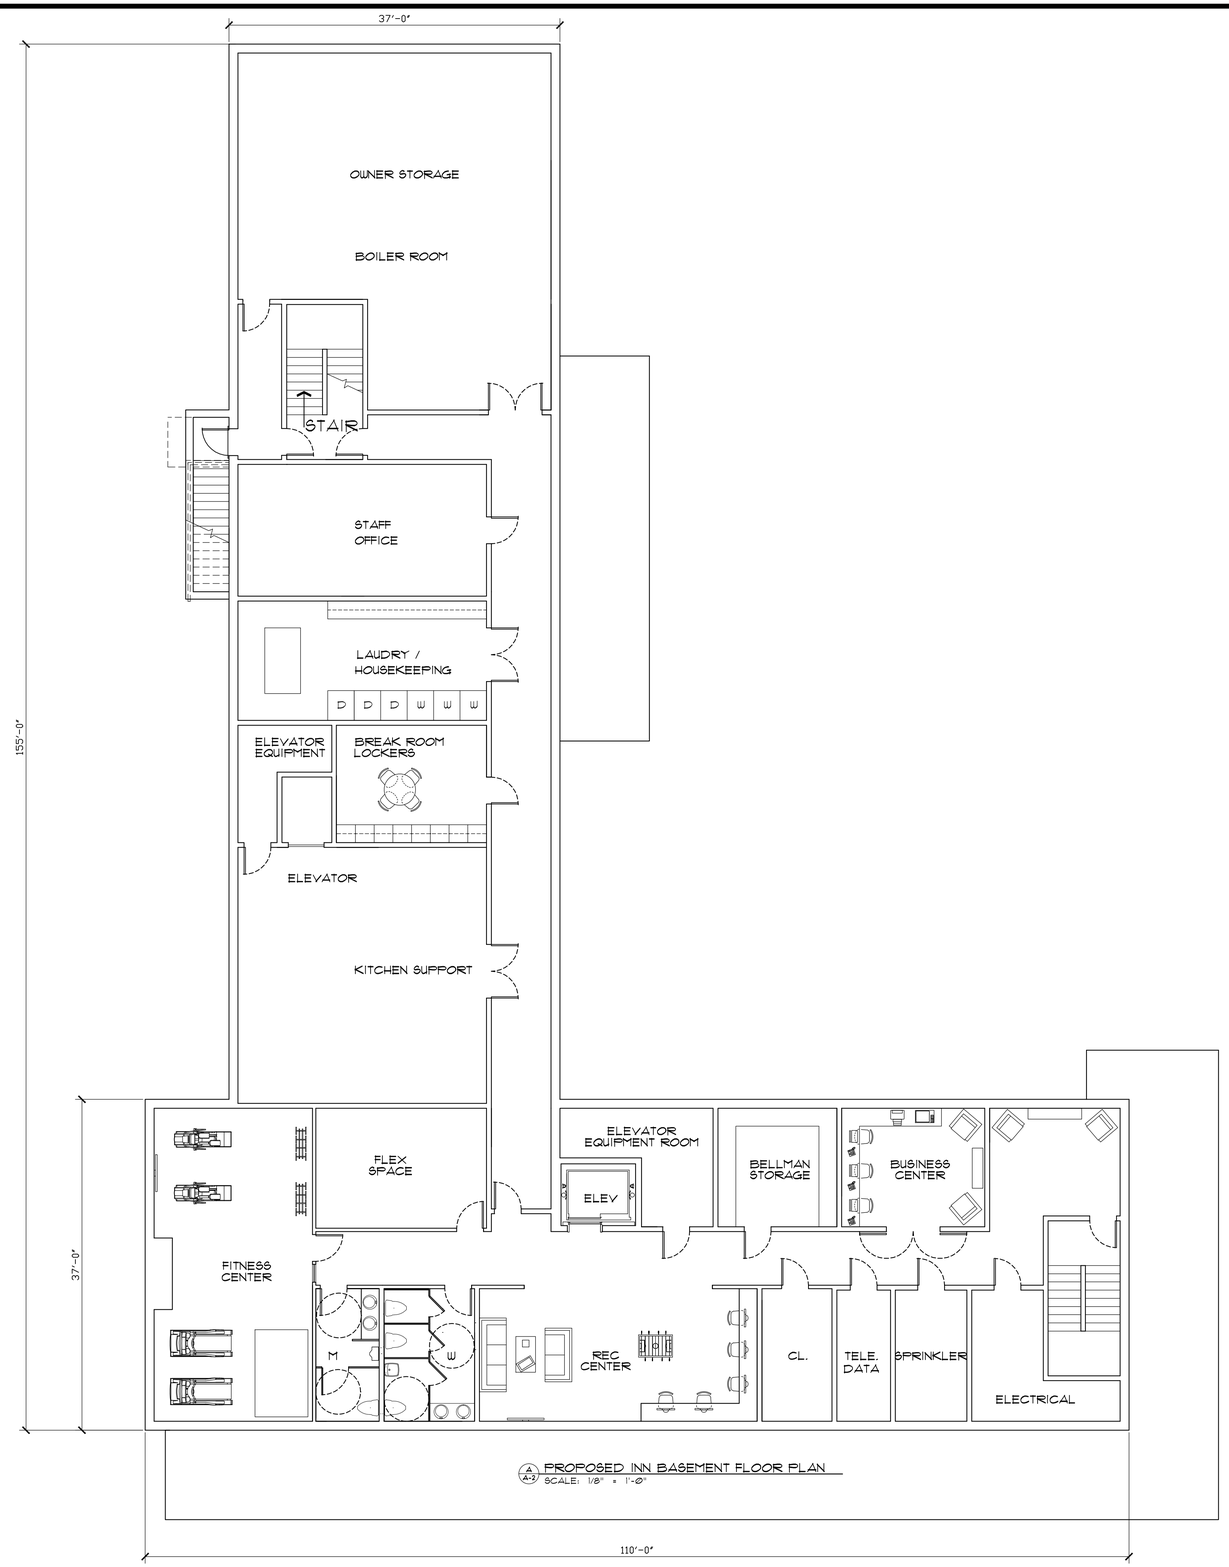

A / A-2 PROPOSED INN BASEMENT FLOOR PLAN
SCALE: 1/8" = 1'-0"

128 MAIN STREET

DEVELOPMENT

128 MAIN SREET
GROTON, MA

PITMAN & WARDLEY
ARCHITECTS LLC

32 CHURCH ST.
SALEM, MA 01970
P 978-744-8982
F 978-744-0400

DATE: APRIL 22, 2014

REVISIONS:

DRAWN BY: WL

DRAWING TITLE:

CONCEPT
PLANS

DRAWING NUMBER:

A·1

© PITMAN & WARDLEY, ALL RIGHTS RESERVED

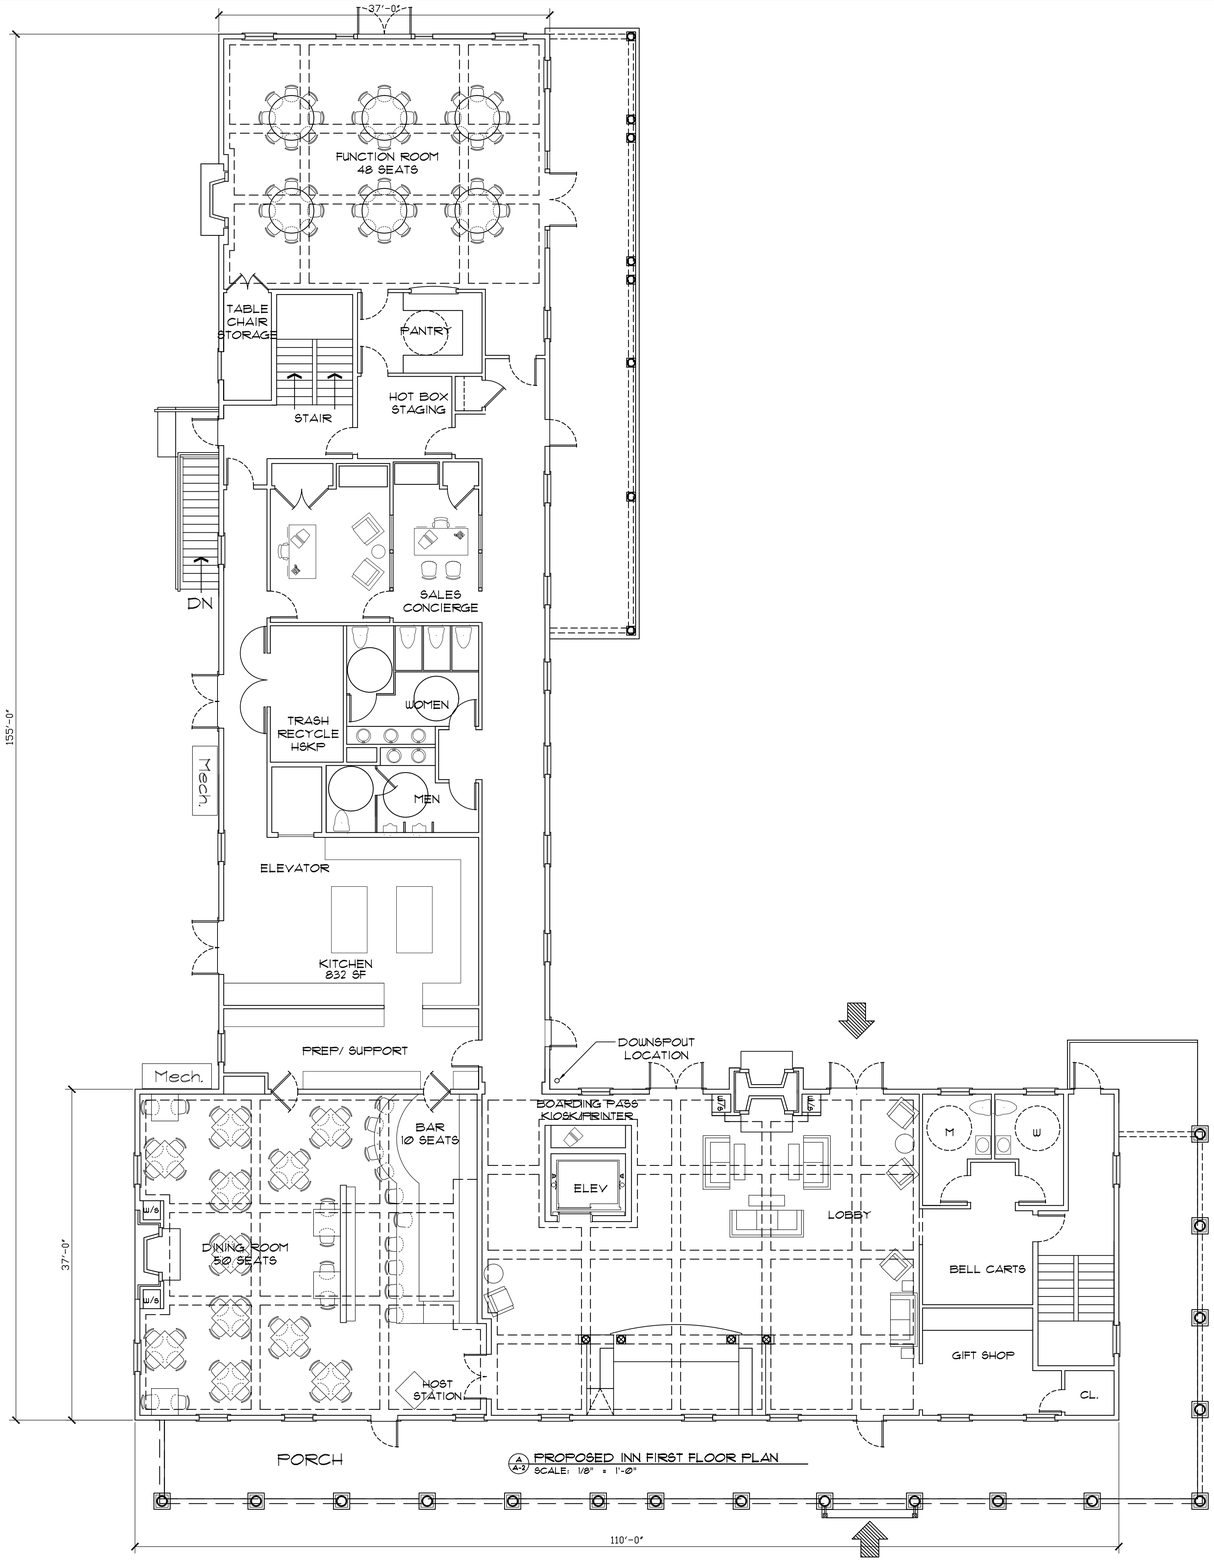

A/A-2 PROPOSED INN FIRST FLOOR PLAN
SCALE: 1/8" = 1'-0"

128 MAIN STREET

DEVELOPMENT

128 MAIN SREET
GROTON, MA

PITMAN & WARDLEY
ARCHITECTS LLC

32 CHURCH ST.
SALEM, MA 01970
P 978-744-8982
F 978-744-0400

DATE: APRIL 22, 2014

REVISIONS:

DRAWN BY: FLW

DRAWING TITLE:

CONCEPT
PLANS

DRAWING NUMBER:

A·2

© PITMAN & WARDLEY, ALL RIGHTS RESERVED

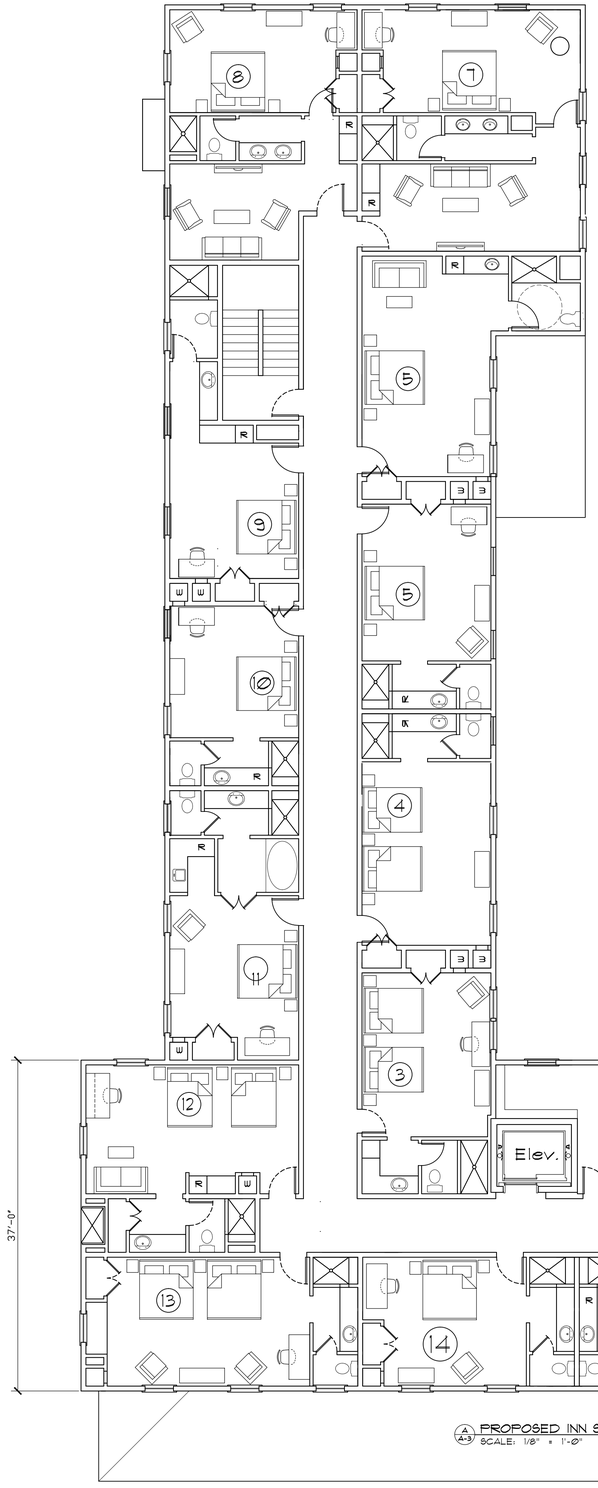

A PROPOSED INN SECOND FLOOR PLAN
A-3 SCALE: 1/8" = 1'-0"

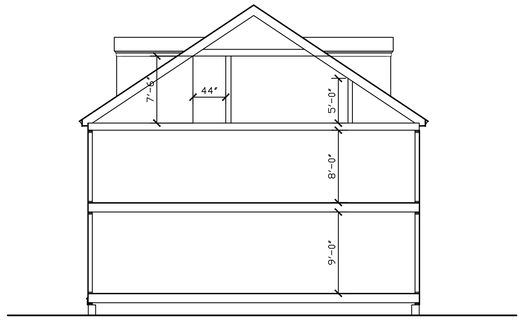

128 MAIN STREET

DEVELOPMENT

128 MAIN SREET
GROTON, MA

PITMAN & WARDLEY
ARCHITECTS LLC

32 CHURCH ST.
SALEM, MA 01970
P 978-744-8982
F 978-744-0400

DATE: APRIL 22, 2014

REVISIONS:

DRAWN BY: FLW

DRAWING TITLE:

CONCEPT PLANS

DRAWING NUMBER:

A-3

© PITMAN & WARDLEY, ALL RIGHTS RESERVED

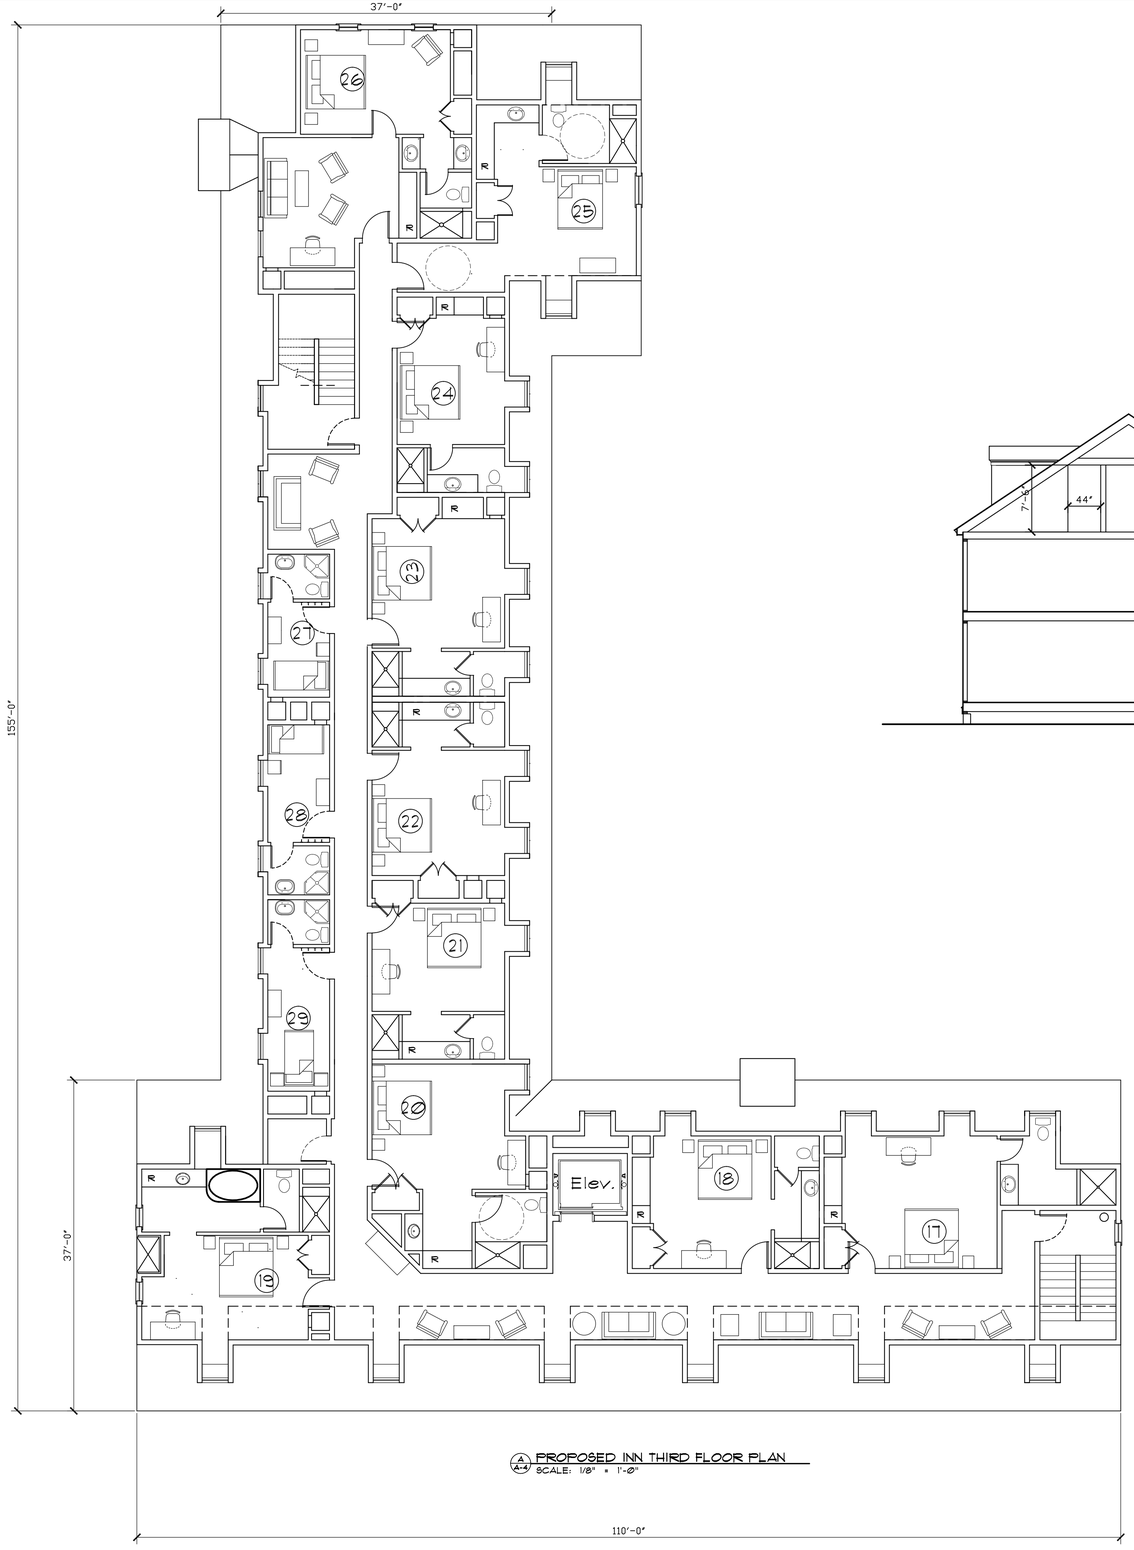

A PROPOSED INN THIRD FLOOR PLAN
A-4 SCALE: 1/8" = 1'-0"

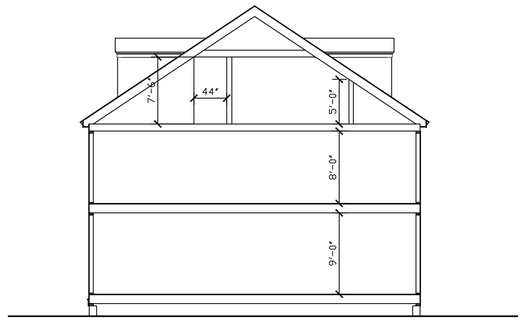

128 MAIN STREET

DEVELOPMENT

128 MAIN SREET
GROTON, MA

PITMAN & WARDLEY
ARCHITECTS LLC

32 CHURCH ST.
SALEM, MA 01970
P 978-744-8982
F 978-744-0400

DATE: APRIL 22, 2014

REVISIONS:

DRAWN BY: FLW

DRAWING TITLE:

CONCEPT PLANS

DRAWING NUMBER:

A-4

© PITMAN & WARDLEY, ALL RIGHTS RESERVED

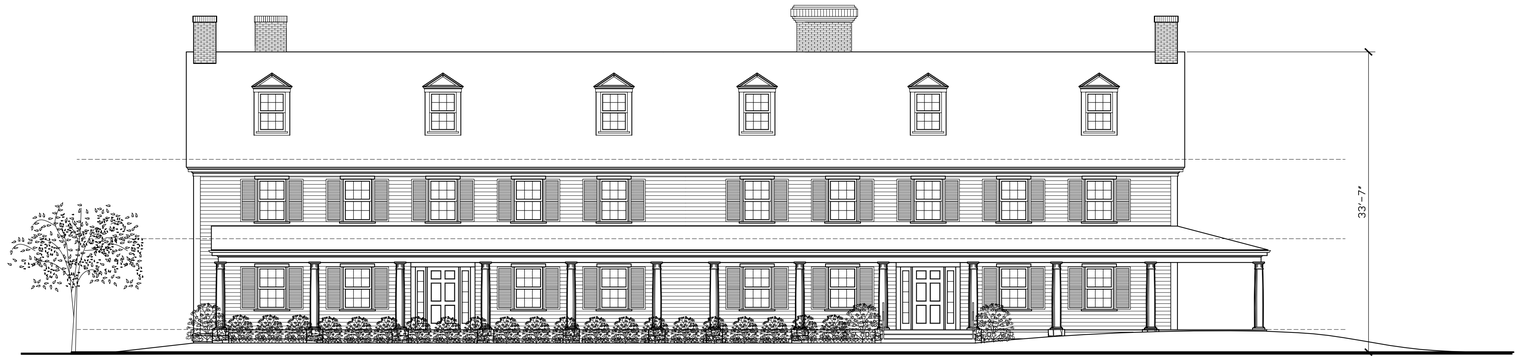

PROPOSED INN FRONT ELEVATION
SCALE: 1/8" = 1'-0"

PROPOSED INN SIDE ELEVATION
SCALE: 1/8" = 1'-0"

128 MAIN STREET

DEVELOPMENT

128 MAIN SREET
GROTON, MA

PITMAN & WARDLEY
ARCHITECTS LLC

32 CHURCH ST.
SALEM, MA 01970
P 978-744-8982
F 978-744-0400

DATE: APRIL 22, 2014

REVISIONS:

DRAWN BY: WL

DRAWING TITLE:

CONCEPT ELEVATIONS

DRAWING NUMBER:

A·6

© PITMAN & WARDLEY, ALL RIGHTS RESERVED

A/A-6 PROPOSED INN REAR ELEVATION
SCALE: 1/8" = 1'-0"

A/A-6 PROPOSED INN SIDE ELEVATION
SCALE: 1/8" = 1'-0"

128 MAIN STREET
DEVELOPMENT
128 MAIN SREET
GROTON, MA

PITMAN & WARDLEY
ARCHITECTS LLC

32 CHURCH ST.
SALEM, MA 01970
P 978-744-8982
F 978-744-0400

DATE: APRIL 22, 2014

REVISIONS:

DRAWN BY: SB

DRAWING TITLE:

CONCEPT ELEVATIONS

DRAWING NUMBER:

A·7