LONG TERM RENTALS
CONCEPTUAL DESIGN

128 MAIN STREET
DEVELOPMENT

128 MAIN STREET
GROTON, MA

APRIL 22, 2014

LONG TERM RENTALS SQUARE FOOT CALCULATIONS	
FIRST FLOOR PLAN	2964 SF
SECOND FLOOR PLAN	2964 SF
THIRD FLOOR PLAN	1580 SF
TOTAL	7508 SF

PITMAN &
WARDLEY
ARCHITECTS LLC

32 CHURCH ST.
SALEM, MA 01970
978-744-8982

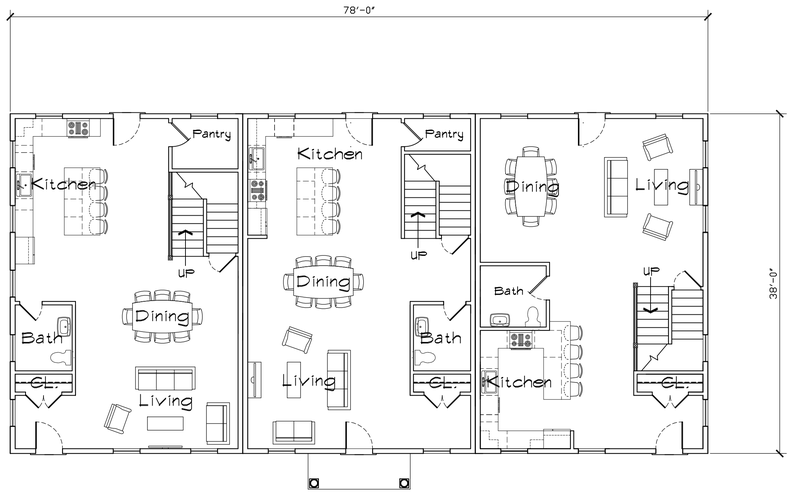

A/A-1 PROPOSED TOWNHOUSES FIRST FLOOR PLAN
SCALE: 1/8" = 1'-0"

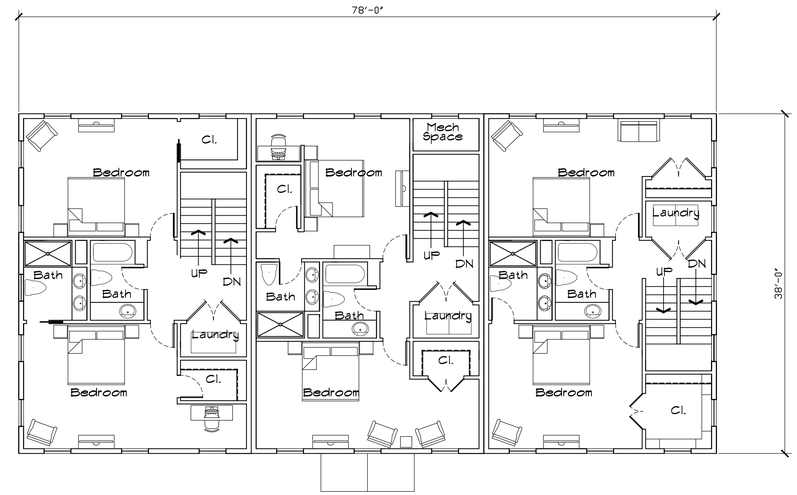

B/A-1 PROPOSED TOWNHOUSES SECOND FLOOR PLAN
SCALE: 1/8" = 1'-0"

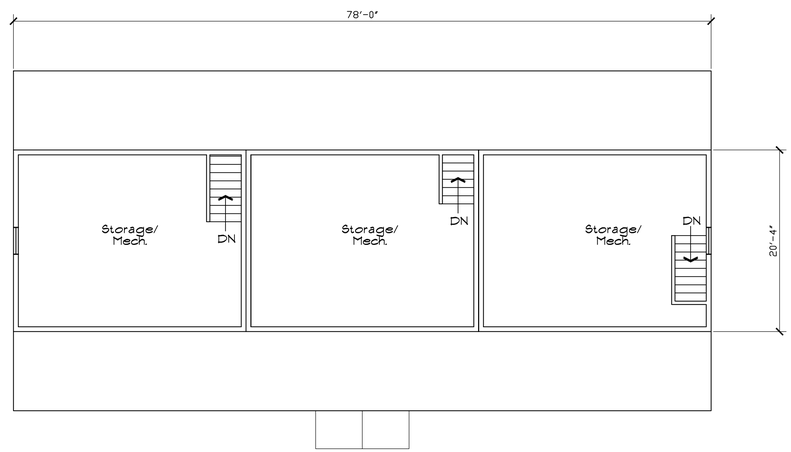

C/A-1 PROPOSED TOWNHOUSES THIRD FLOOR PLAN
SCALE: 1/8" = 1'-0"

128 MAIN STREET
DEVELOPMENT
128 MAIN SREET
GROTON, MA

PITMAN & WARDLEY
ARCHITECTS LLC
32 CHURCH ST.
SALEM, MA 01970
P 978-744-8982
F 978-744-0400

DATE: APRIL 22, 2014

REVISIONS:

DRAWN BY: SB

DRAWING TITLE:
CONCEPT PLANS

DRAWING NUMBER:
A·1

© PITMAN & WARDLEY, ALL RIGHTS RESERVED

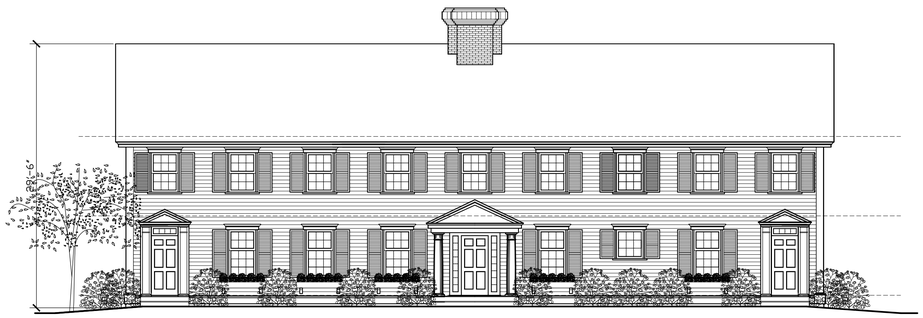

A A-2 PROPOSED TOWNHOUSES FRONT ELEVATION
SCALE: 1/8" = 1'-0"

B A-2 PROPOSED TOWNHOUSES SIDE ELEVATION
SCALE: 1/8" = 1'-0"

C A-2 PROPOSED TOWNHOUSES REAR ELEVATION
SCALE: 1/8" = 1'-0"

D A-2 PROPOSED TOWNHOUSES SIDE ELEVATION
SCALE: 1/8" = 1'-0"

128 MAIN STREET
DEVELOPMENT
128 MAIN SREET
GROTON, MA

PITMAN & WARDLEY
ARCHITECTS LLC

32 CHURCH ST.
SALEM, MA 01970
P 978-744-8982
F 978-744-0400

DATE: APRIL 22, 2014

REVISIONS:

DRAWN BY: SB

DRAWING TITLE:

CONCEPT PLANS

DRAWING NUMBER:

A·2

© PITMAN & WARDLEY, ALL RIGHTS RESERVED