MASSACHUSETTS COORDINATE SYSTEM GRID NORTH

60' WIDE POWER COMPANY EASEMENT (FMLY SHIRLEY ELECTRIC)

POST A.1 | POST A.1a | POST A.1b | POST A.1c | POST A.1d | POST A.2 | POST A.3 | POST A.3a | POST A.3b | POST A.3c | POST A.3d | POST A.3e | POST A.4 | POST A.4a | POST A.4b | POST A.4c | POST A.4d | POST A.5 | POST A.5a | POST A.6 | POST A.6a | POST A.6b | POST A.6c | POST A.6d | POST A.6e | POST A.7 | POST A.8 | POST A.9 | POST A.10 | POST A.12

POST B.1 | POST B.2

POST C.1 | POST C.2

POST D.1

DP-A | DP-B | DP-C | DP-D

GREEN BOUNDARY INDICATES A LANDCOVER DESIGNATION (PAVEMENT, GRASS, WOODS, ETC.)

ANALYZED DRAINAGE AREA BOUNDARY (TYP.)

INDICATES A CHANGE IN SOIL CLASSIFICATION (TYP.)

MAPLE AVENUE | HILL ROAD | SPENCER CIRCLE

NOTE:

REFER TO DRAINAGE AREA TABLE IN APPENDIX E OF THE DRAINAGE REPORT FOR SUBCATCHMENT AREA DESCRIPTIONS

PREPARED BY:

DILLIS & ROY CIVIL DESIGN GROUP

CIVIL ENGINEERS LAND SURVEYORS WETLAND CONSULTANTS

1 MAIN STREET, SUITE 1
LUNENBURG, MA 01462

PHONE: (978) 779-6091
www.dillisandroy.com

OWNER:
HAYES FAMILY R.T.
74 SOUTH STREET
PEPPERELL, MASSACHUSETTS

APPLICANT:
MAPLE REALTY TRUST
P.O. BOX 381
GROTON, MASSACHUSETTS

SCALE:
80 0 40 80 160 320
1 in. = 80 ft.

COPYRIGHT DILLIS & ROY CIVIL DESIGN GROUP, INC 2021

DATE: 2/10/2021
DESIGN BY: FMM
DRAWN BY: RWP
CHECKED BY: FMM

POST-DEVELOPMENT WATERSHED PLAN
HAYES WOODS – MAPLE AVE
GROTON, MASSACHUSETTS

NO.	DATE	DESCRIPTION	BY

JOB NO. 5454
DRAWING NO. 5454–POST
SHEET NO. 1

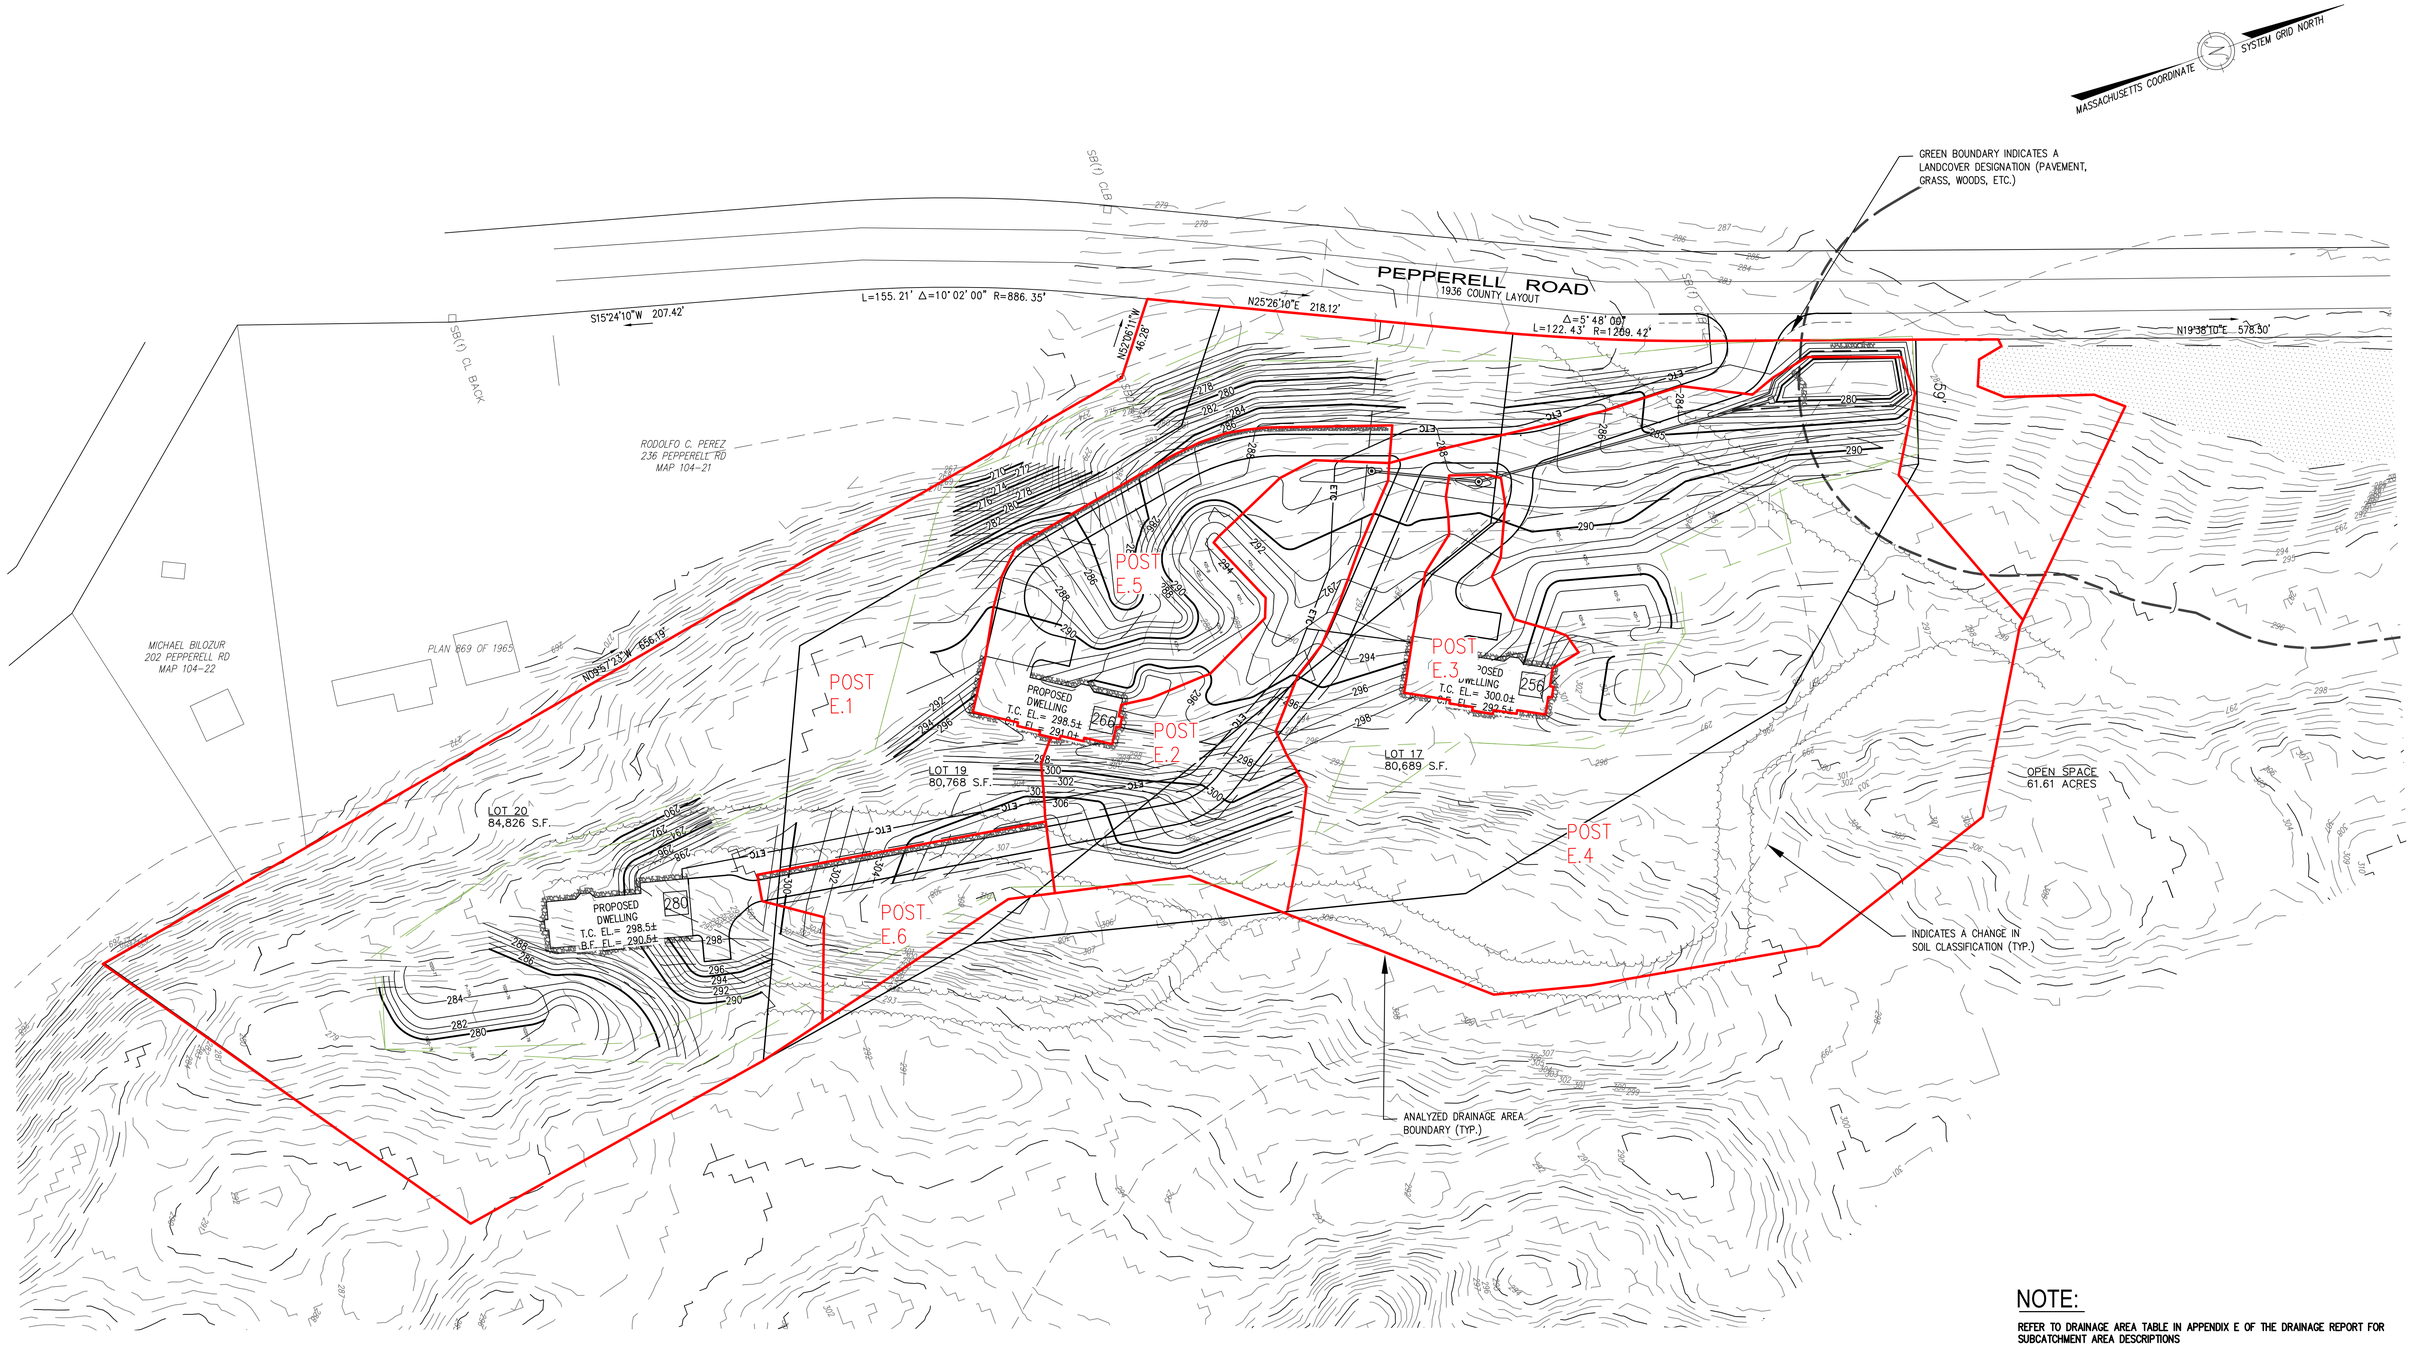

NOTE:

REFER TO DRAINAGE AREA TABLE IN APPENDIX E OF THE DRAINAGE REPORT FOR SUBCATCHMENT AREA DESCRIPTIONS

PREPARED BY:

DILLIS & ROY CIVIL DESIGN GROUP

CIVIL ENGINEERS LAND SURVEYORS WETLAND CONSULTANTS

1 MAIN STREET, SUITE 1
LUNENBURG, MA 01462

PHONE: (978) 779-6091
www.dillisandroy.com

OWNER:
HAYES FAMILY R.T.
74 SOUTH STREET
PEPPERELL, MASSACHUSETTS

APPLICANT:
MAPLE REALTY TRUST
P.O. BOX 381
GROTON, MASSACHUSETTS

SCALE:
40 0 20 40 80 160
1 in. = 40 ft.

COPYRIGHT DILLIS & ROY CIVIL DESIGN GROUP, INC 2021

DATE: 2/10/2021
DESIGN BY: FMM
DRAWN BY: RWP
CHECKED BY: FMM

POST-DEVELOPMENT WATERSHED PLAN

HAYES WOODS – PEPPERELL ROAD
GROTON, MASSACHUSETTS

NO.	DATE	DESCRIPTION	BY

JOB NO. 5454
DRAWING NO. 5454-POST
SHEET NO. 2