SITE PLAN REVIEW
NEW ENGLAND SHIRDI SAI PARIVAAR TEMPLE

LOCUS

GROTON:
ASSESSORS MAP 253
PARCELS 23, 24–1, 25

LITTLETON:
ASSESSORS MAP R24
PARCELS 24, 27

OWNER

MATTBOB INC.
P.O. BOX 4043
WESTFORD, MA
01886

APPLICANT

NESSP INC.
290 LITTLETON ROAD UNIT 4
CHELMSFORD MA
01824

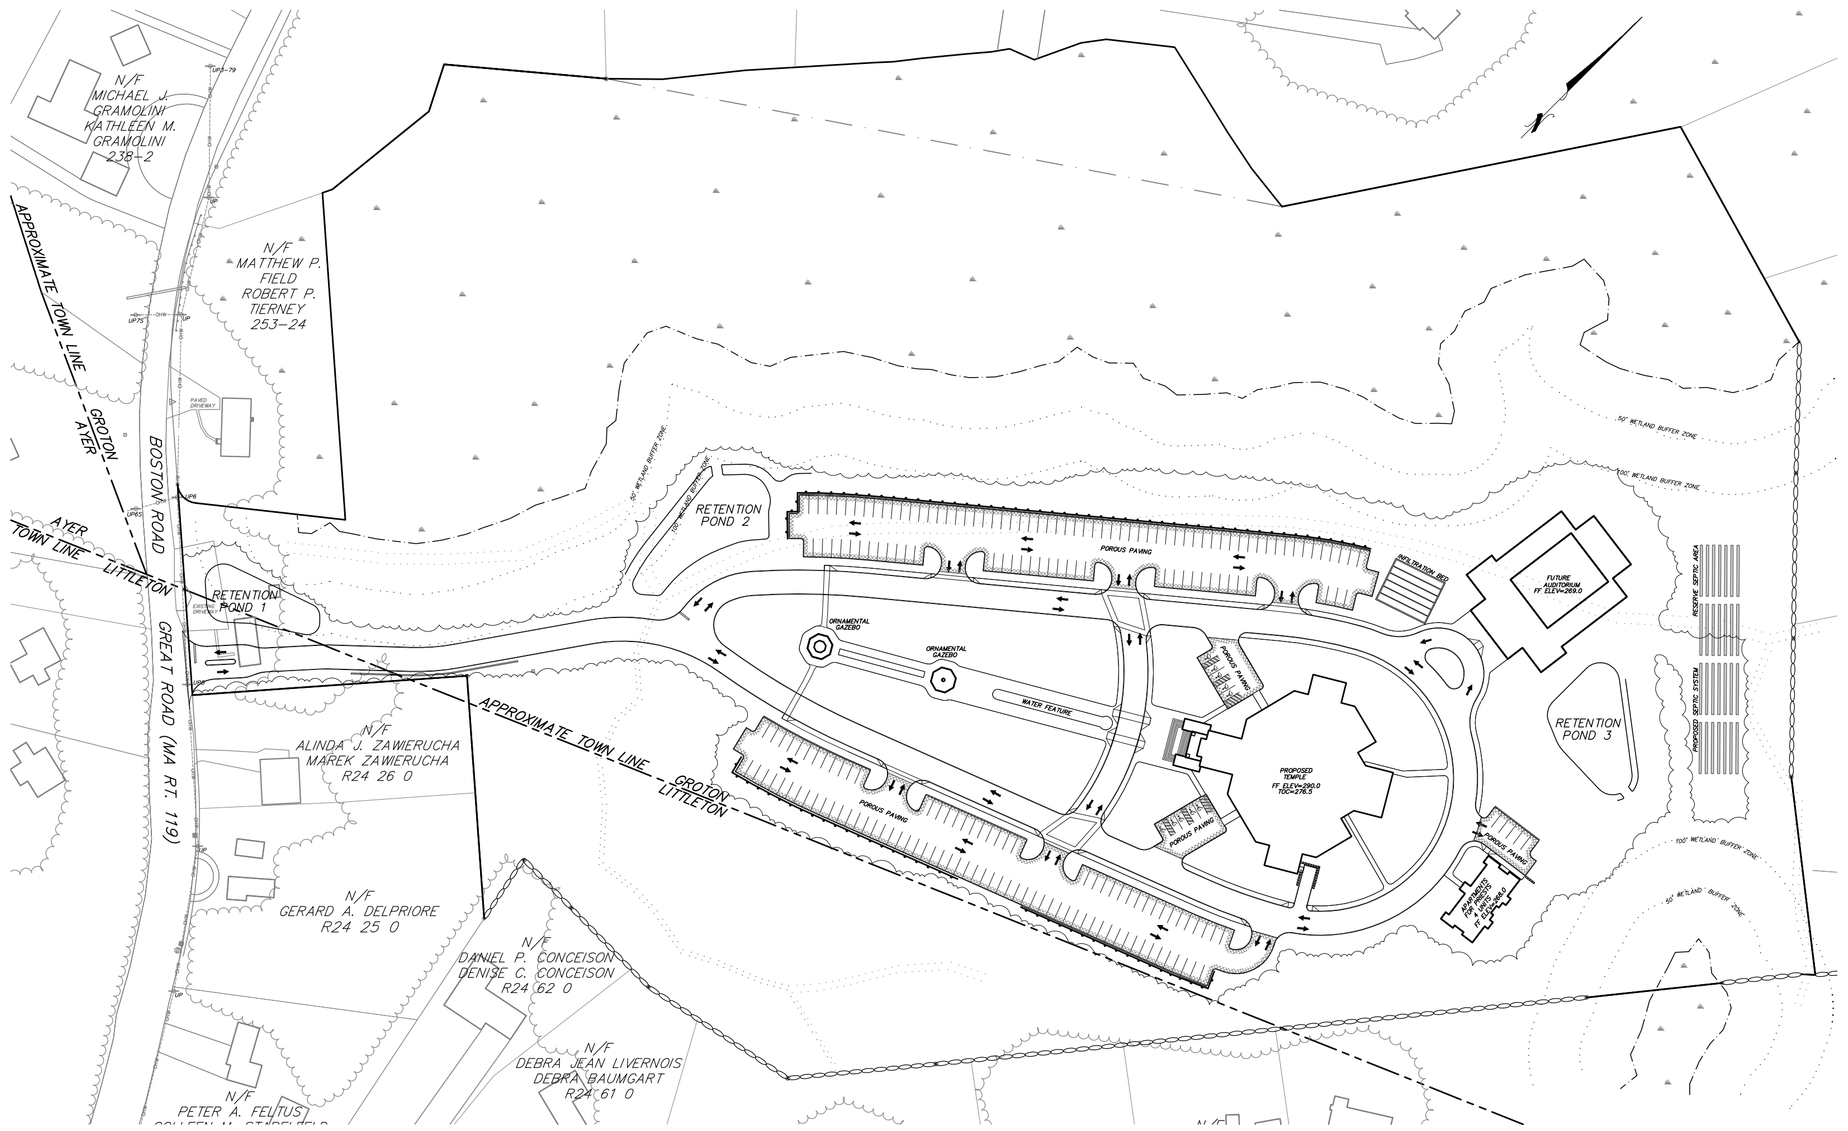

ZONING INFO

GROTON ZONING DISTRICT – RA

LITTLETON ZONING DISTRICT
RESIDENTIAL AND BUSINESS

PROJECT TEAM

PROJECT MANAGER/CIVIL ENGINEER:

MARKEY & RUBIN INC.
360 MASSACHUSETTS AVE
SUITE 202
ACTON, MA
01720

ARCHITECT:

B.D. NAYAK
ARCHITECTS & PLANNERS, INC.
220 FORBES ROAD, STE. 115
BRAINTREE, MA
02184

LIGHTING:

HURRY ASSOCIATES
100 CRAFTWAY
LITTLESTOWN, PA
17340

LANDSCAPE ARCHITECT:

LORAYNE BLACK, ASLA
P.O. BOX 595
GROTON, MA
01450

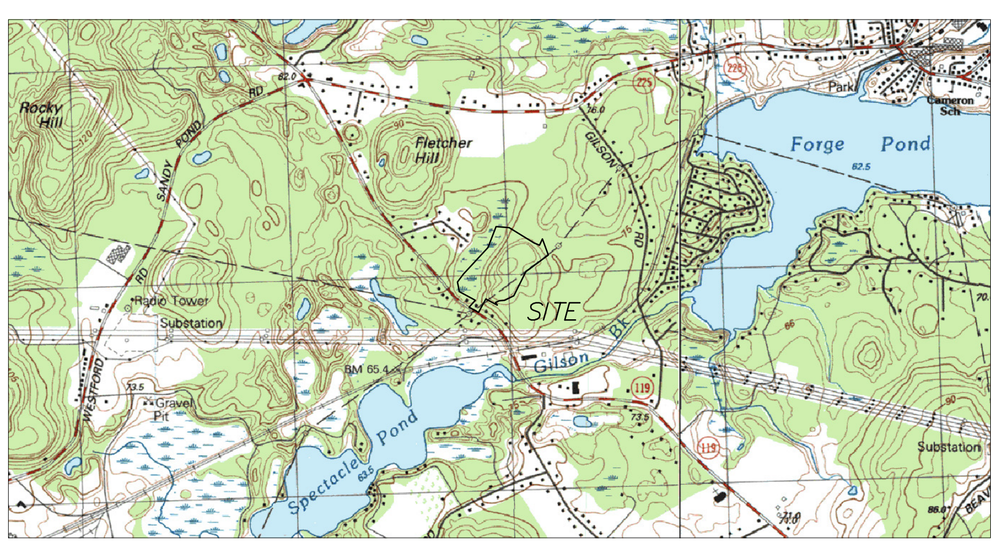

USGS LOCUS MAP
NO SCALE

SHEET INDEX

SHEET	SHEET CODE	SHEET NUMBER
COVER SHEET	CO	1
EXISTING CONDITIONS PLANS	EC1,EC2	2,3
OVERVIEW PLAN	OV1	4
SITE PLANS	S1,S2	5,6
EROSION CONTROL PLAN	SED1	7
PLAN AND PROFILE SHEETS	PP1,PP2	8,9
DETAIL SHEETS	D1,D2	10,11
LIGHTING AND PHOTOMETRIC PLANS	PH1–PH3	12–14
LANDSCAPE PLANS	L1–L3	15–17

#	DATE	REVISION COMMENT

DATE: 2/21/14

COPYRIGHT 2013, MARKEY & RUBIN INC.

COMMONWEALTH OF MASSACHUSETTS
JOHN M. RUBIN
No. 37795
CIVIL
REGISTERED PROFESSIONAL ENGINEER
2-21-14

MICHAEL WILSON
No. 34826
REGISTERED PROFESSIONAL ENGINEER
2/21/14

SITE PLAN REVIEW
BOSTON ROAD (RTE 119.)
GROTON
719 GREAT ROAD
LITTLETON

CLIENT:
NESSP INC.
290 LITTLETON ROAD UNIT 4
CHELMSFORD,
MASSACHUSETTS

360 MASSACHUSETTS AVE. SUITE 202
ACTON, MASSACHUSETTS 01720
P(978) 264-4600 F(978) 263-0447
www.MarkeyAndRubin.com
Markey & Rubin
CIVIL ENGINEERING

CO

SHEET 1 OF 17

JOB# 5041