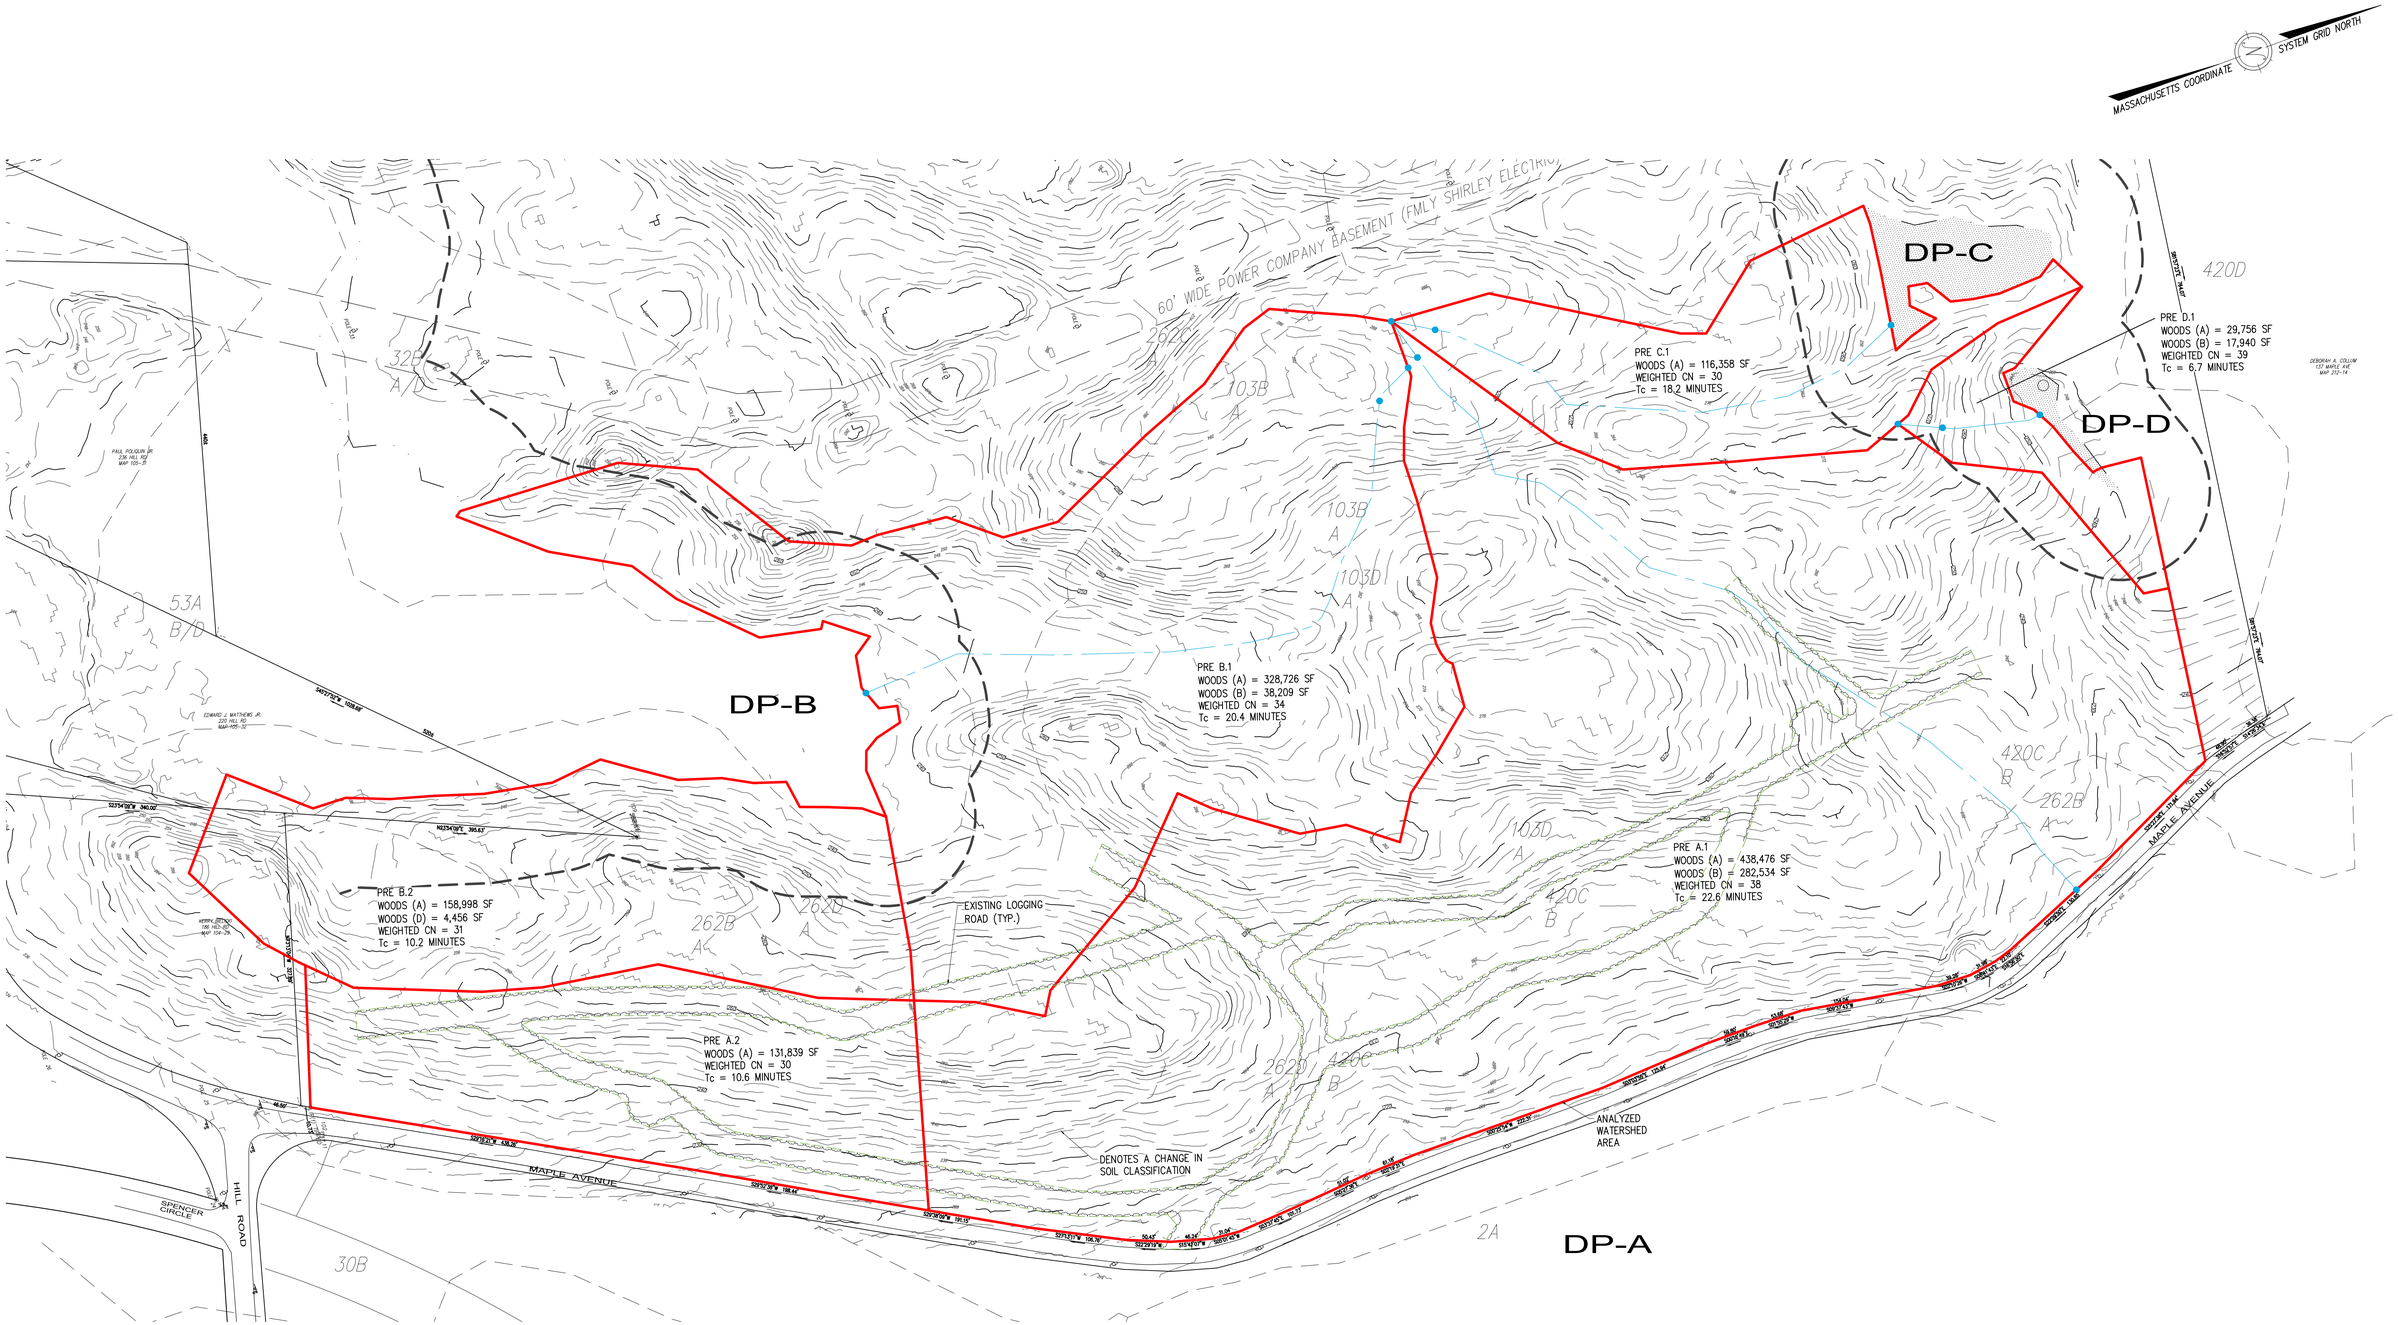

PREPARED BY:

DILLIS & ROY
CIVIL DESIGN GROUP

CIVIL ENGINEERS LAND SURVEYORS WETLAND CONSULTANTS
1 MAIN STREET, SUITE 1
LUNENBURG, MA 01462
PHONE: (978) 779-6091
www.dillisandroy.com

OWNER:
HAYES FAMILY R.T.
74 SOUTH STREET
PEPPERELL, MASSACHUSETTS

APPLICANT:
MAPLE REALTY TRUST
P.O. BOX 381
GROTON, MASSACHUSETTS

SCALE:
80 0 40 80 160 320
1 in. = 80 ft.
*SCALE: 1 IN. = 80 FT. WHEN PRINTED ON 24"X36"

COPYRIGHT DILLIS & ROY CIVIL DESIGN GROUP, INC 2021

DATE: 2/10/2021
DESIGN BY: FMM
DRAWN BY: RWP
CHECKED BY: FMM

PRE-DEVELOPMENT WATERSHED PLAN
HAYES WOODS (MAPLE AVENUE)
GROTON, MASSACHUSETTS

NO.	DATE	DESCRIPTION	BY

JOB NO. 5454
DRAWING NO. 5454-PRE
SHEET NO. 1

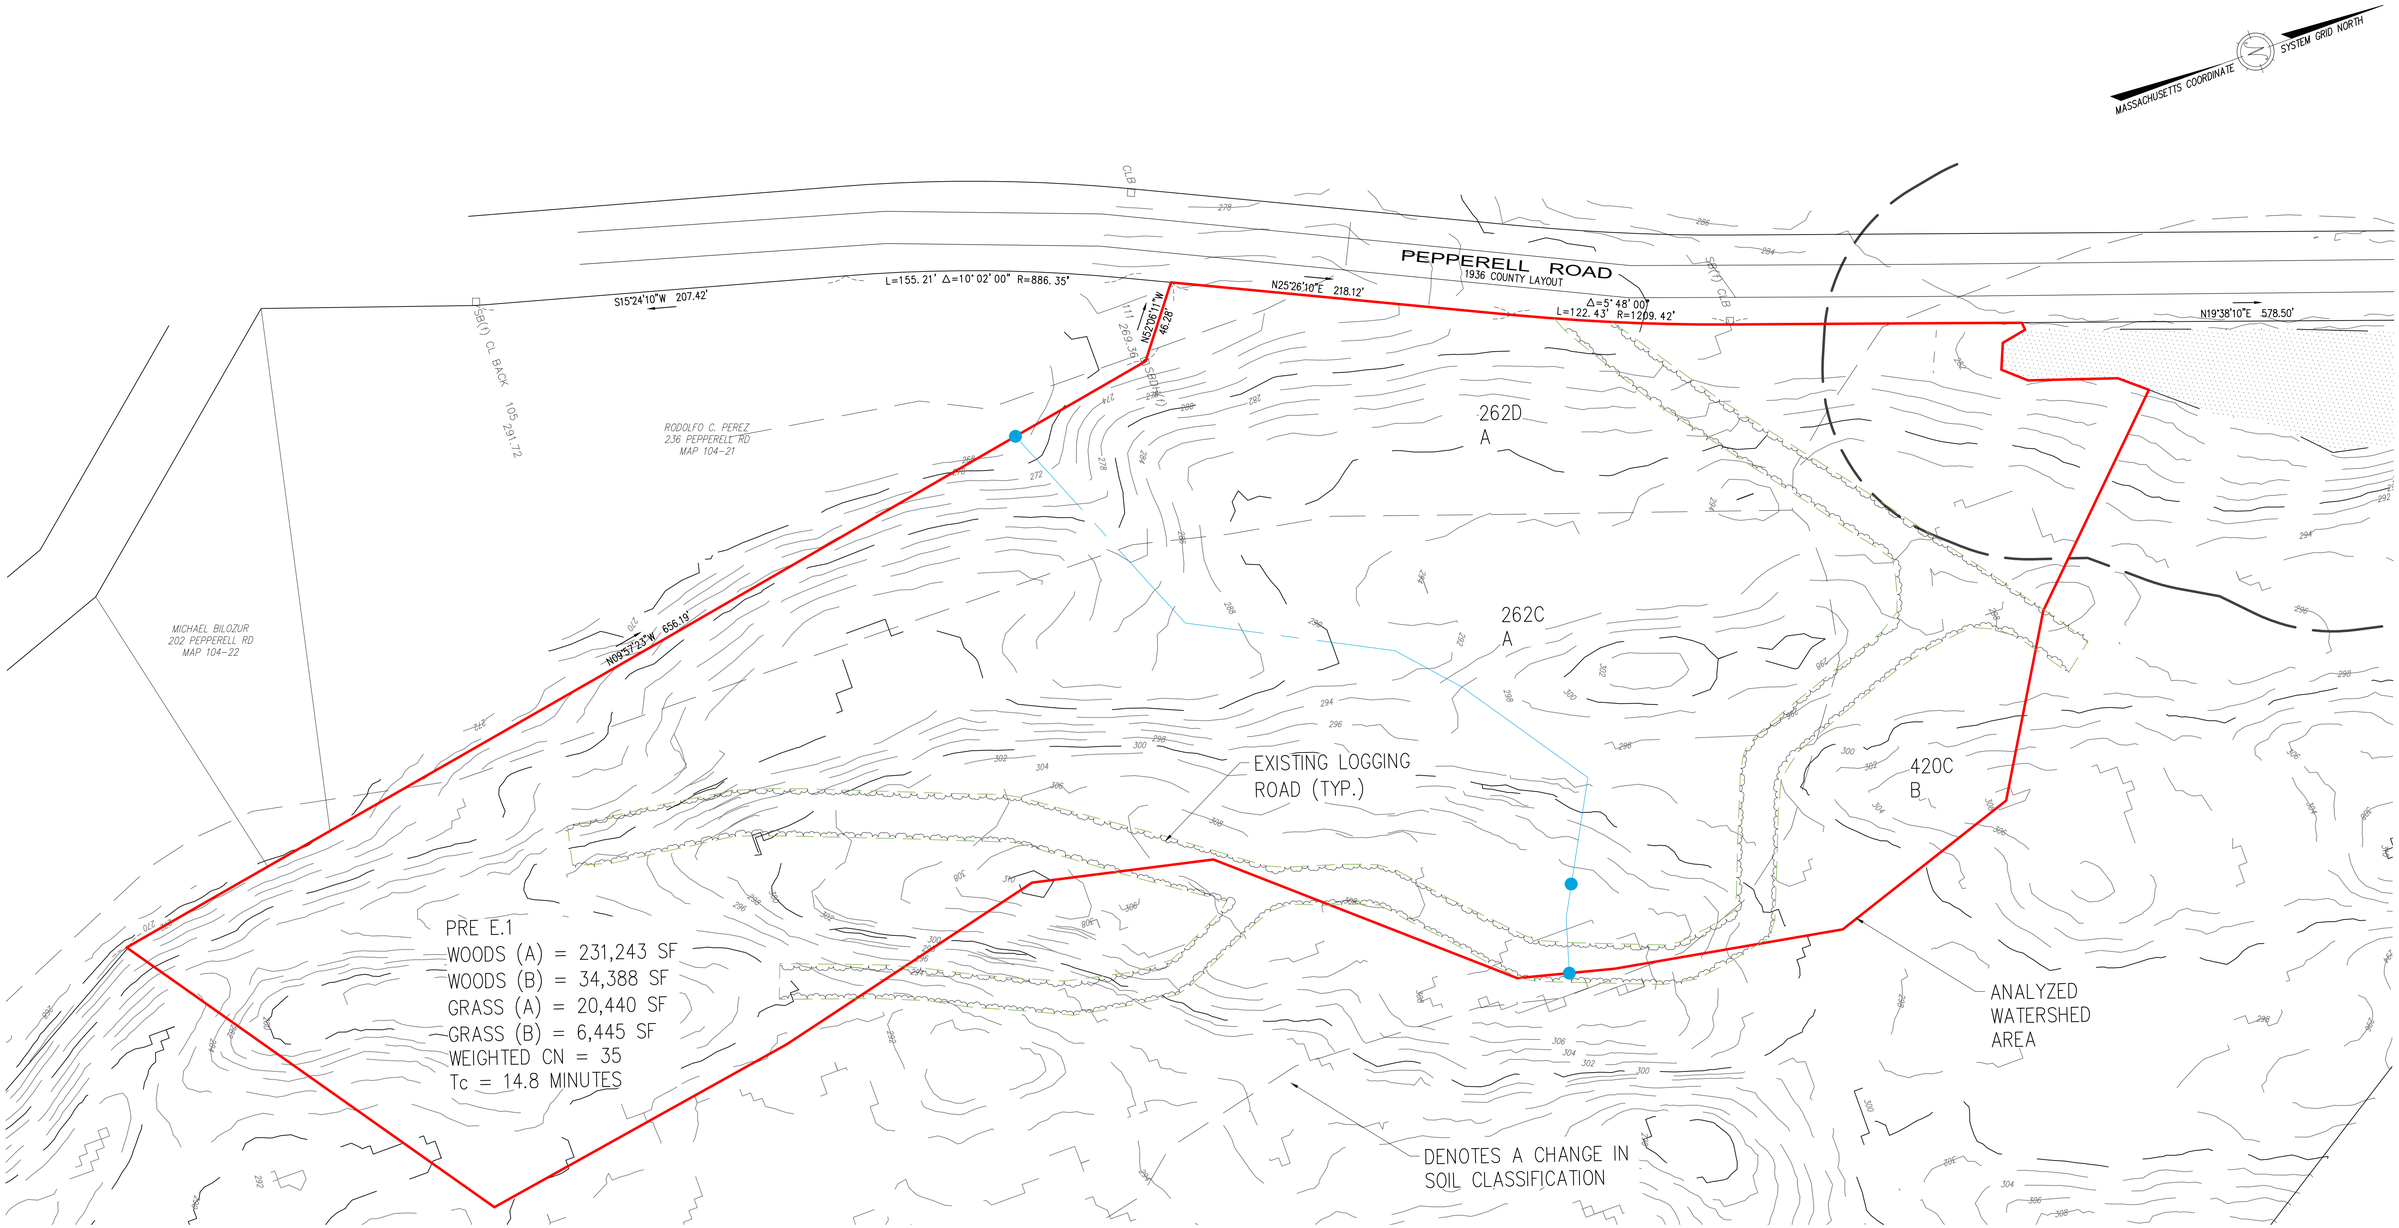

PREPARED BY:

DILLIS & ROY CIVIL DESIGN GROUP

CIVIL ENGINEERS LAND SURVEYORS WETLAND CONSULTANTS

1 MAIN STREET, SUITE 1
LUNENBURG, MA 01462

PHONE: (978) 779-6091
www.dillisandroy.com

OWNER:
HAYES FAMILY R.T.
74 SOUTH STREET
PEPPERELL, MASSACHUSETTS

APPLICANT:
MAPLE REALTY TRUST
P.O. BOX 381
GROTON, MASSACHUSETTS

SCALE:
40 0 20 40 80 160
1 in. = 40 ft.
*SCALE: 1 IN. = 40 FT. WHEN PRINTED ON 24"X36"

COPYRIGHT DILLIS & ROY CIVIL DESIGN GROUP, INC 2021

DATE: 2/10/2021
DESIGN BY: FMM
DRAWN BY: RWP
CHECKED BY: FMM

PRE-DEVELOPMENT WATERSHED PLAN
HAYES WOODS (PEPPERELL ROAD)
GROTON, MASSACHUSETTS

NO.	DATE	DESCRIPTION	BY

JOB NO. 5454
DRAWING NO. 5454-PRE
SHEET NO. 2