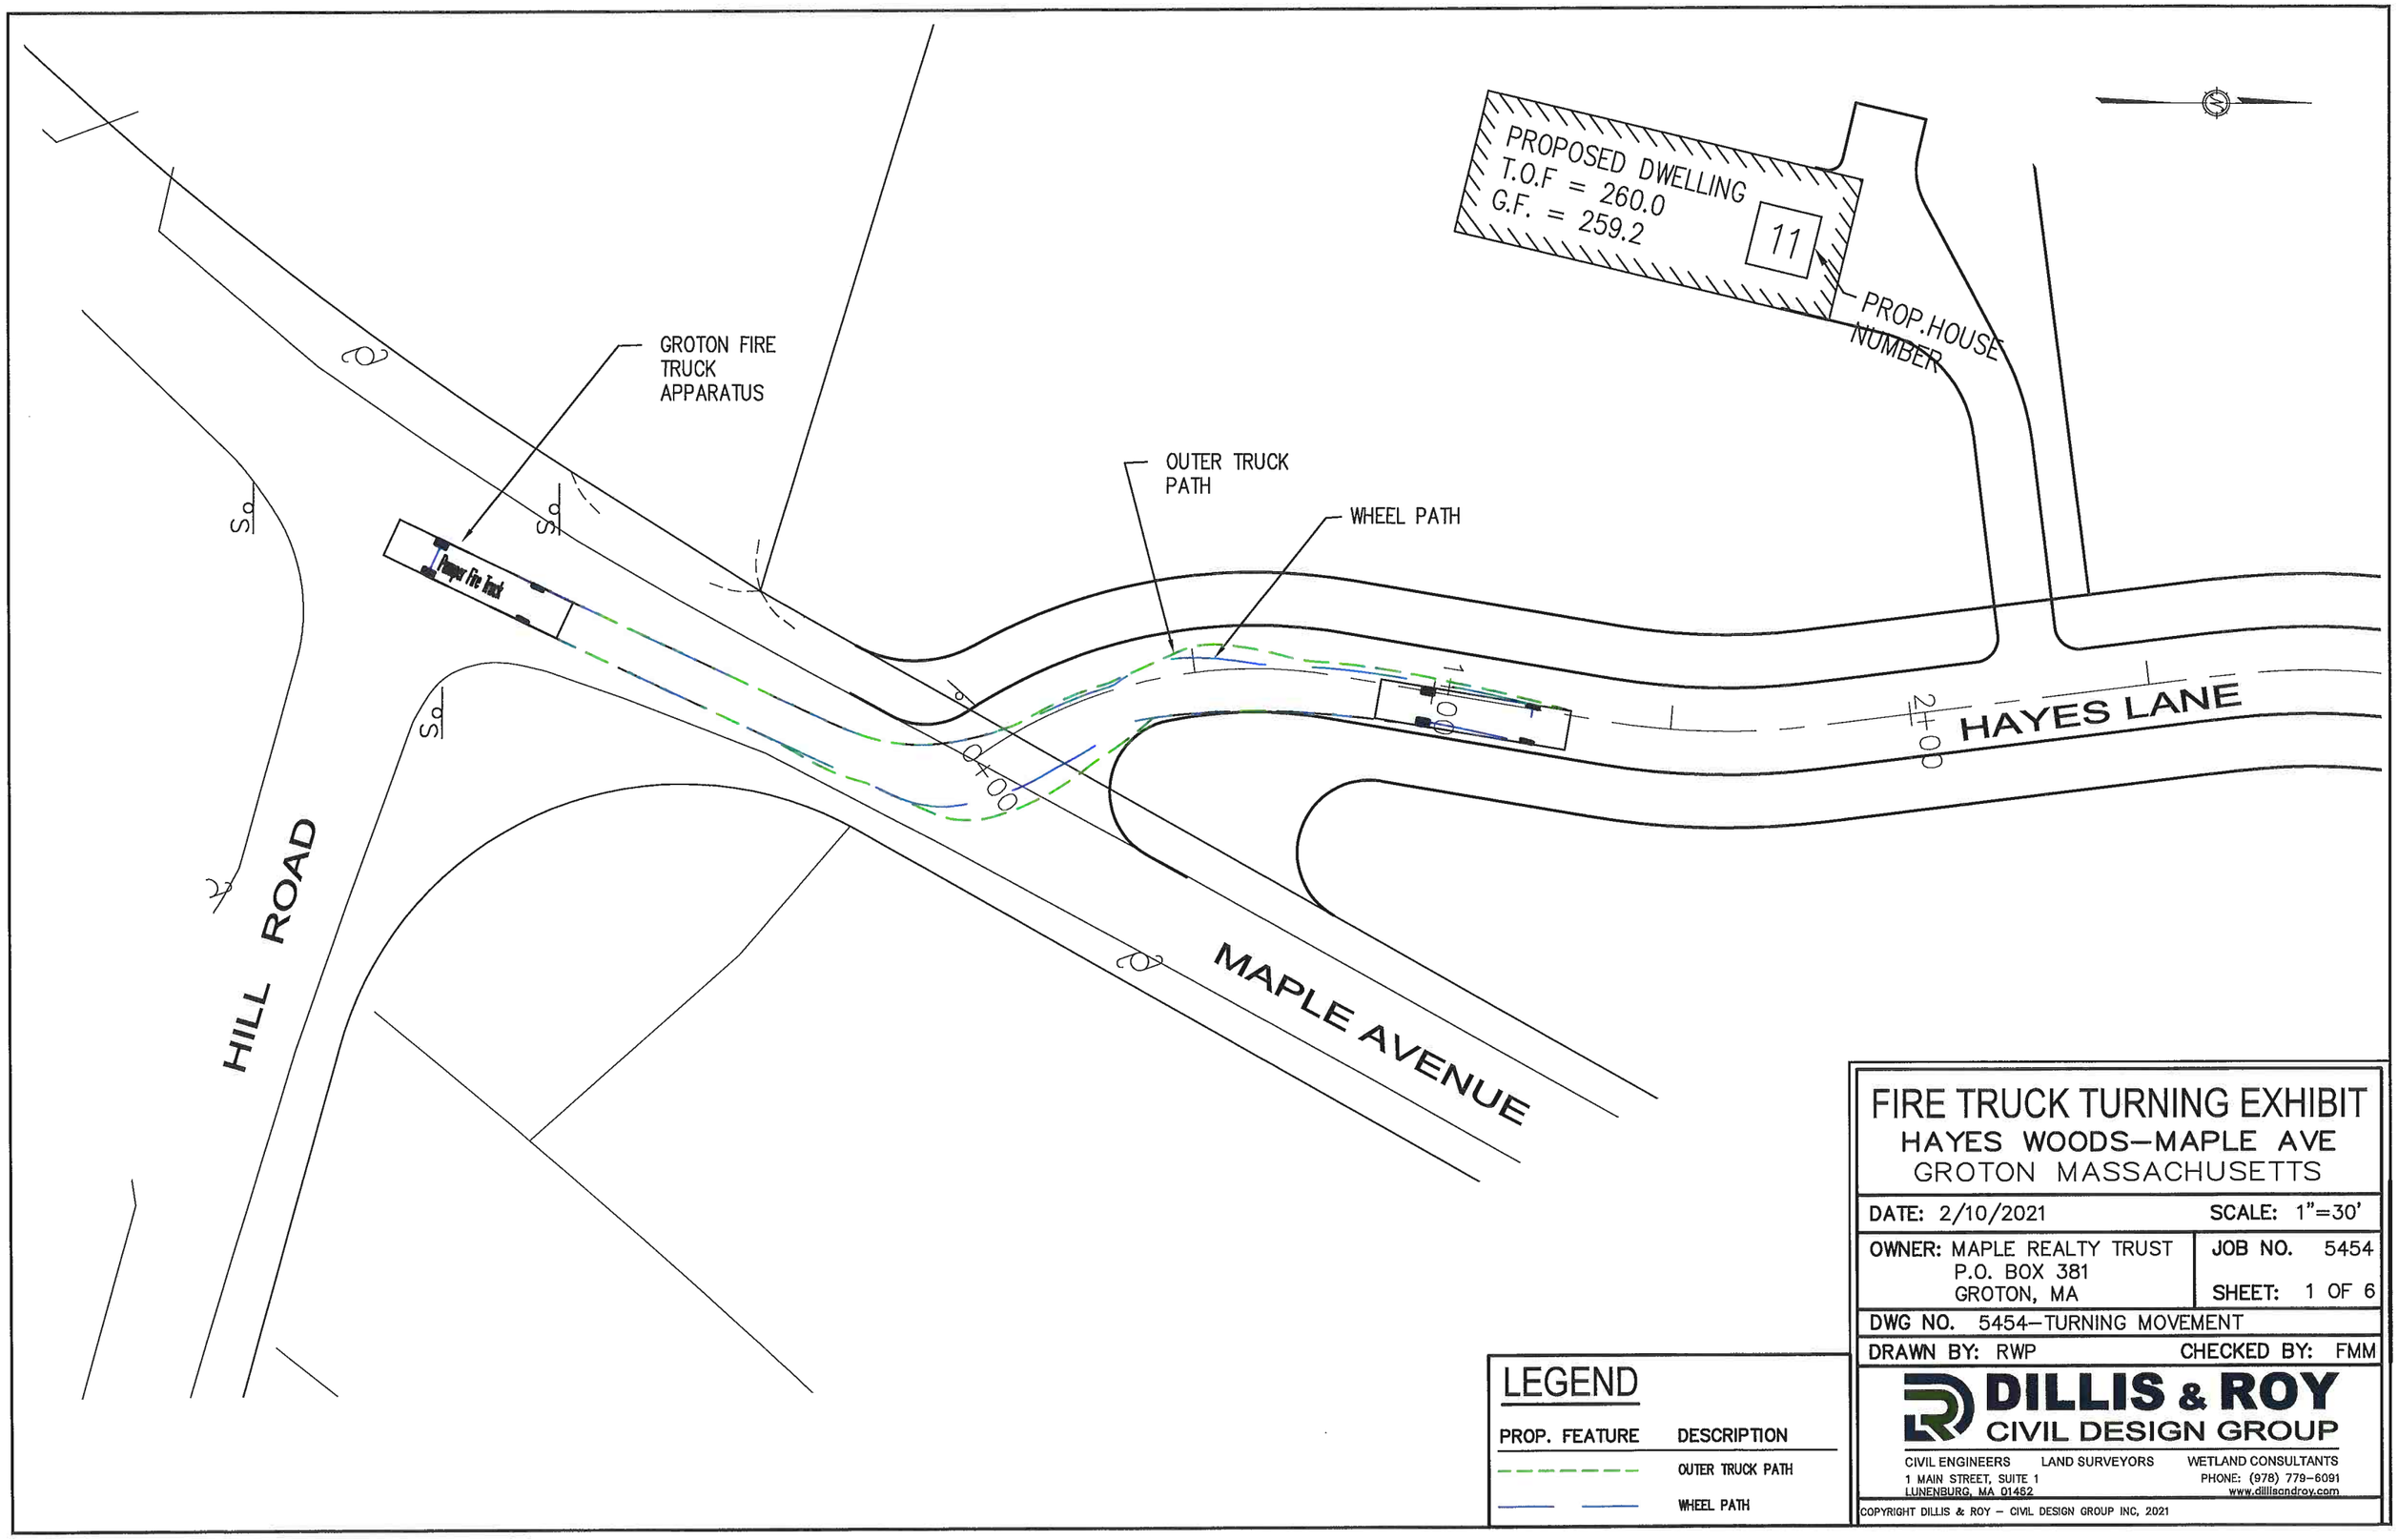

FIRE TRUCK TURNING EXHIBIT

HAYES WOODS–MAPLE AVE

GROTON MASSACHUSETTS

DATE: 2/10/2021	SCALE: 1"=30'
OWNER: MAPLE REALTY TRUST P.O. BOX 381 GROTON, MA	JOB NO. 5454 SHEET: 1 OF 6
DWG NO. 5454–TURNING MOVEMENT	
DRAWN BY: RWP	CHECKED BY: FMM

DILLIS & ROY
CIVIL DESIGN GROUP
CIVIL ENGINEERS LAND SURVEYORS WETLAND CONSULTANTS
1 MAIN STREET, SUITE 1
LUNENBURG, MA 01462
PHONE: (978) 779-6091
www.dillisandroy.com

COPYRIGHT DILLIS & ROY – CIVIL DESIGN GROUP INC, 2021

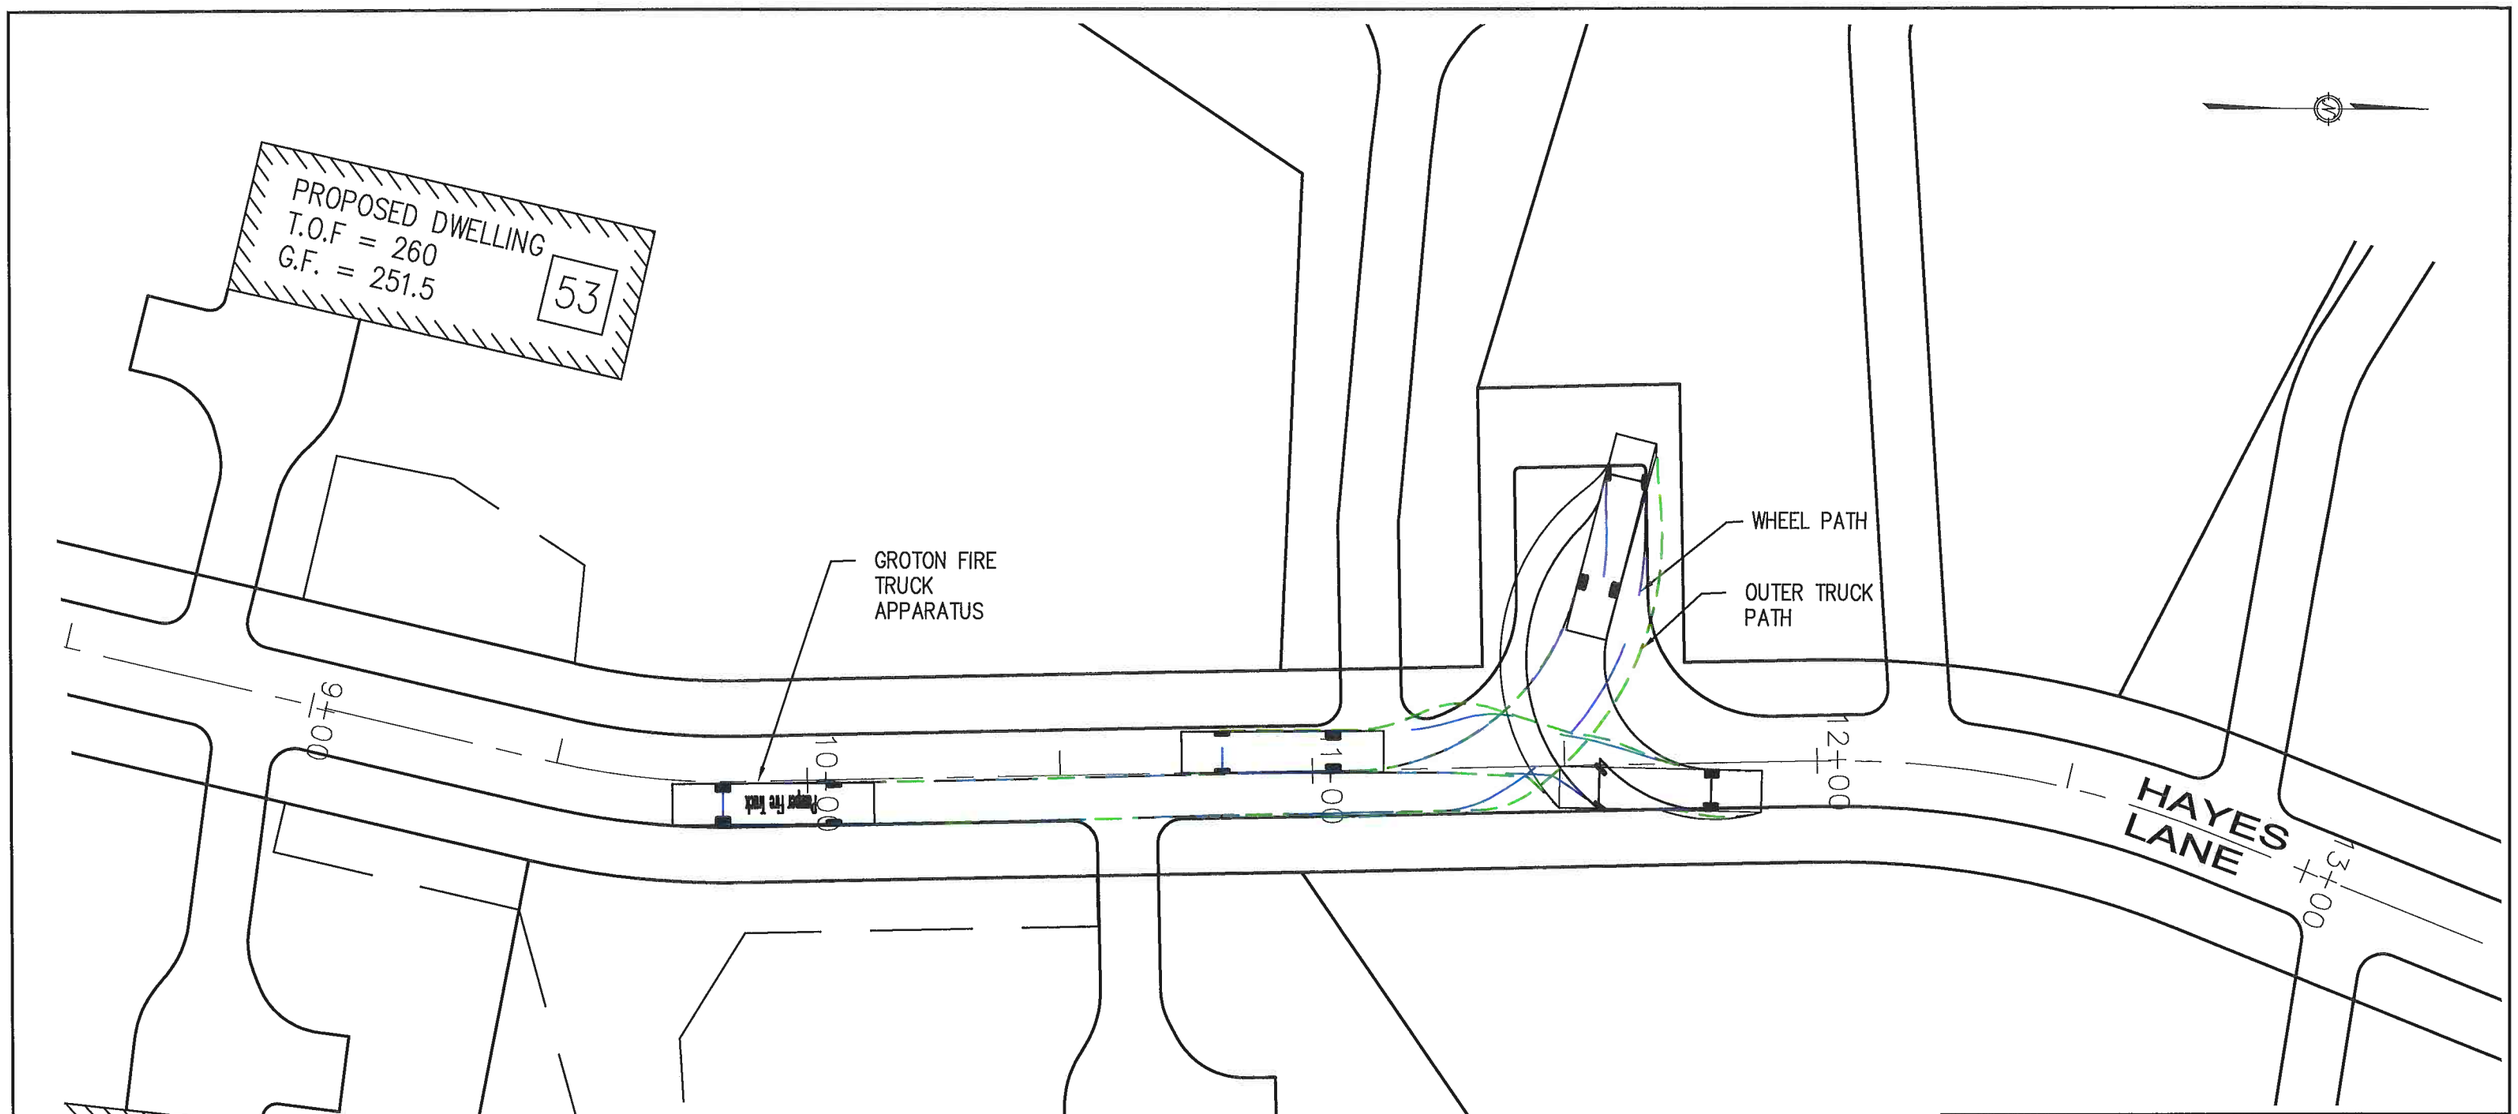

FIRE TRUCK TURNING EXHIBIT

HAYES WOODS–MAPLE AVE

GROTON MASSACHUSETTS

DATE: 2/10/2021	SCALE: 1"=30'
OWNER: MAPLE REALTY TRUST P.O. BOX 381 GROTON, MA	JOB NO. 5454 SHEET: 2 OF 6
DWG NO. 5454–TURNING MOVEMENT	
DRAWN BY: RWP	CHECKED BY: FMM

DILLIS & ROY
CIVIL DESIGN GROUP

CIVIL ENGINEERS LAND SURVEYORS WETLAND CONSULTANTS
1 MAIN STREET, SUITE 1
LUNENBURG, MA 01462
PHONE: (978) 779–6091
www.dillisandroy.com

COPYRIGHT DILLIS & ROY – CIVIL DESIGN GROUP INC, 2021

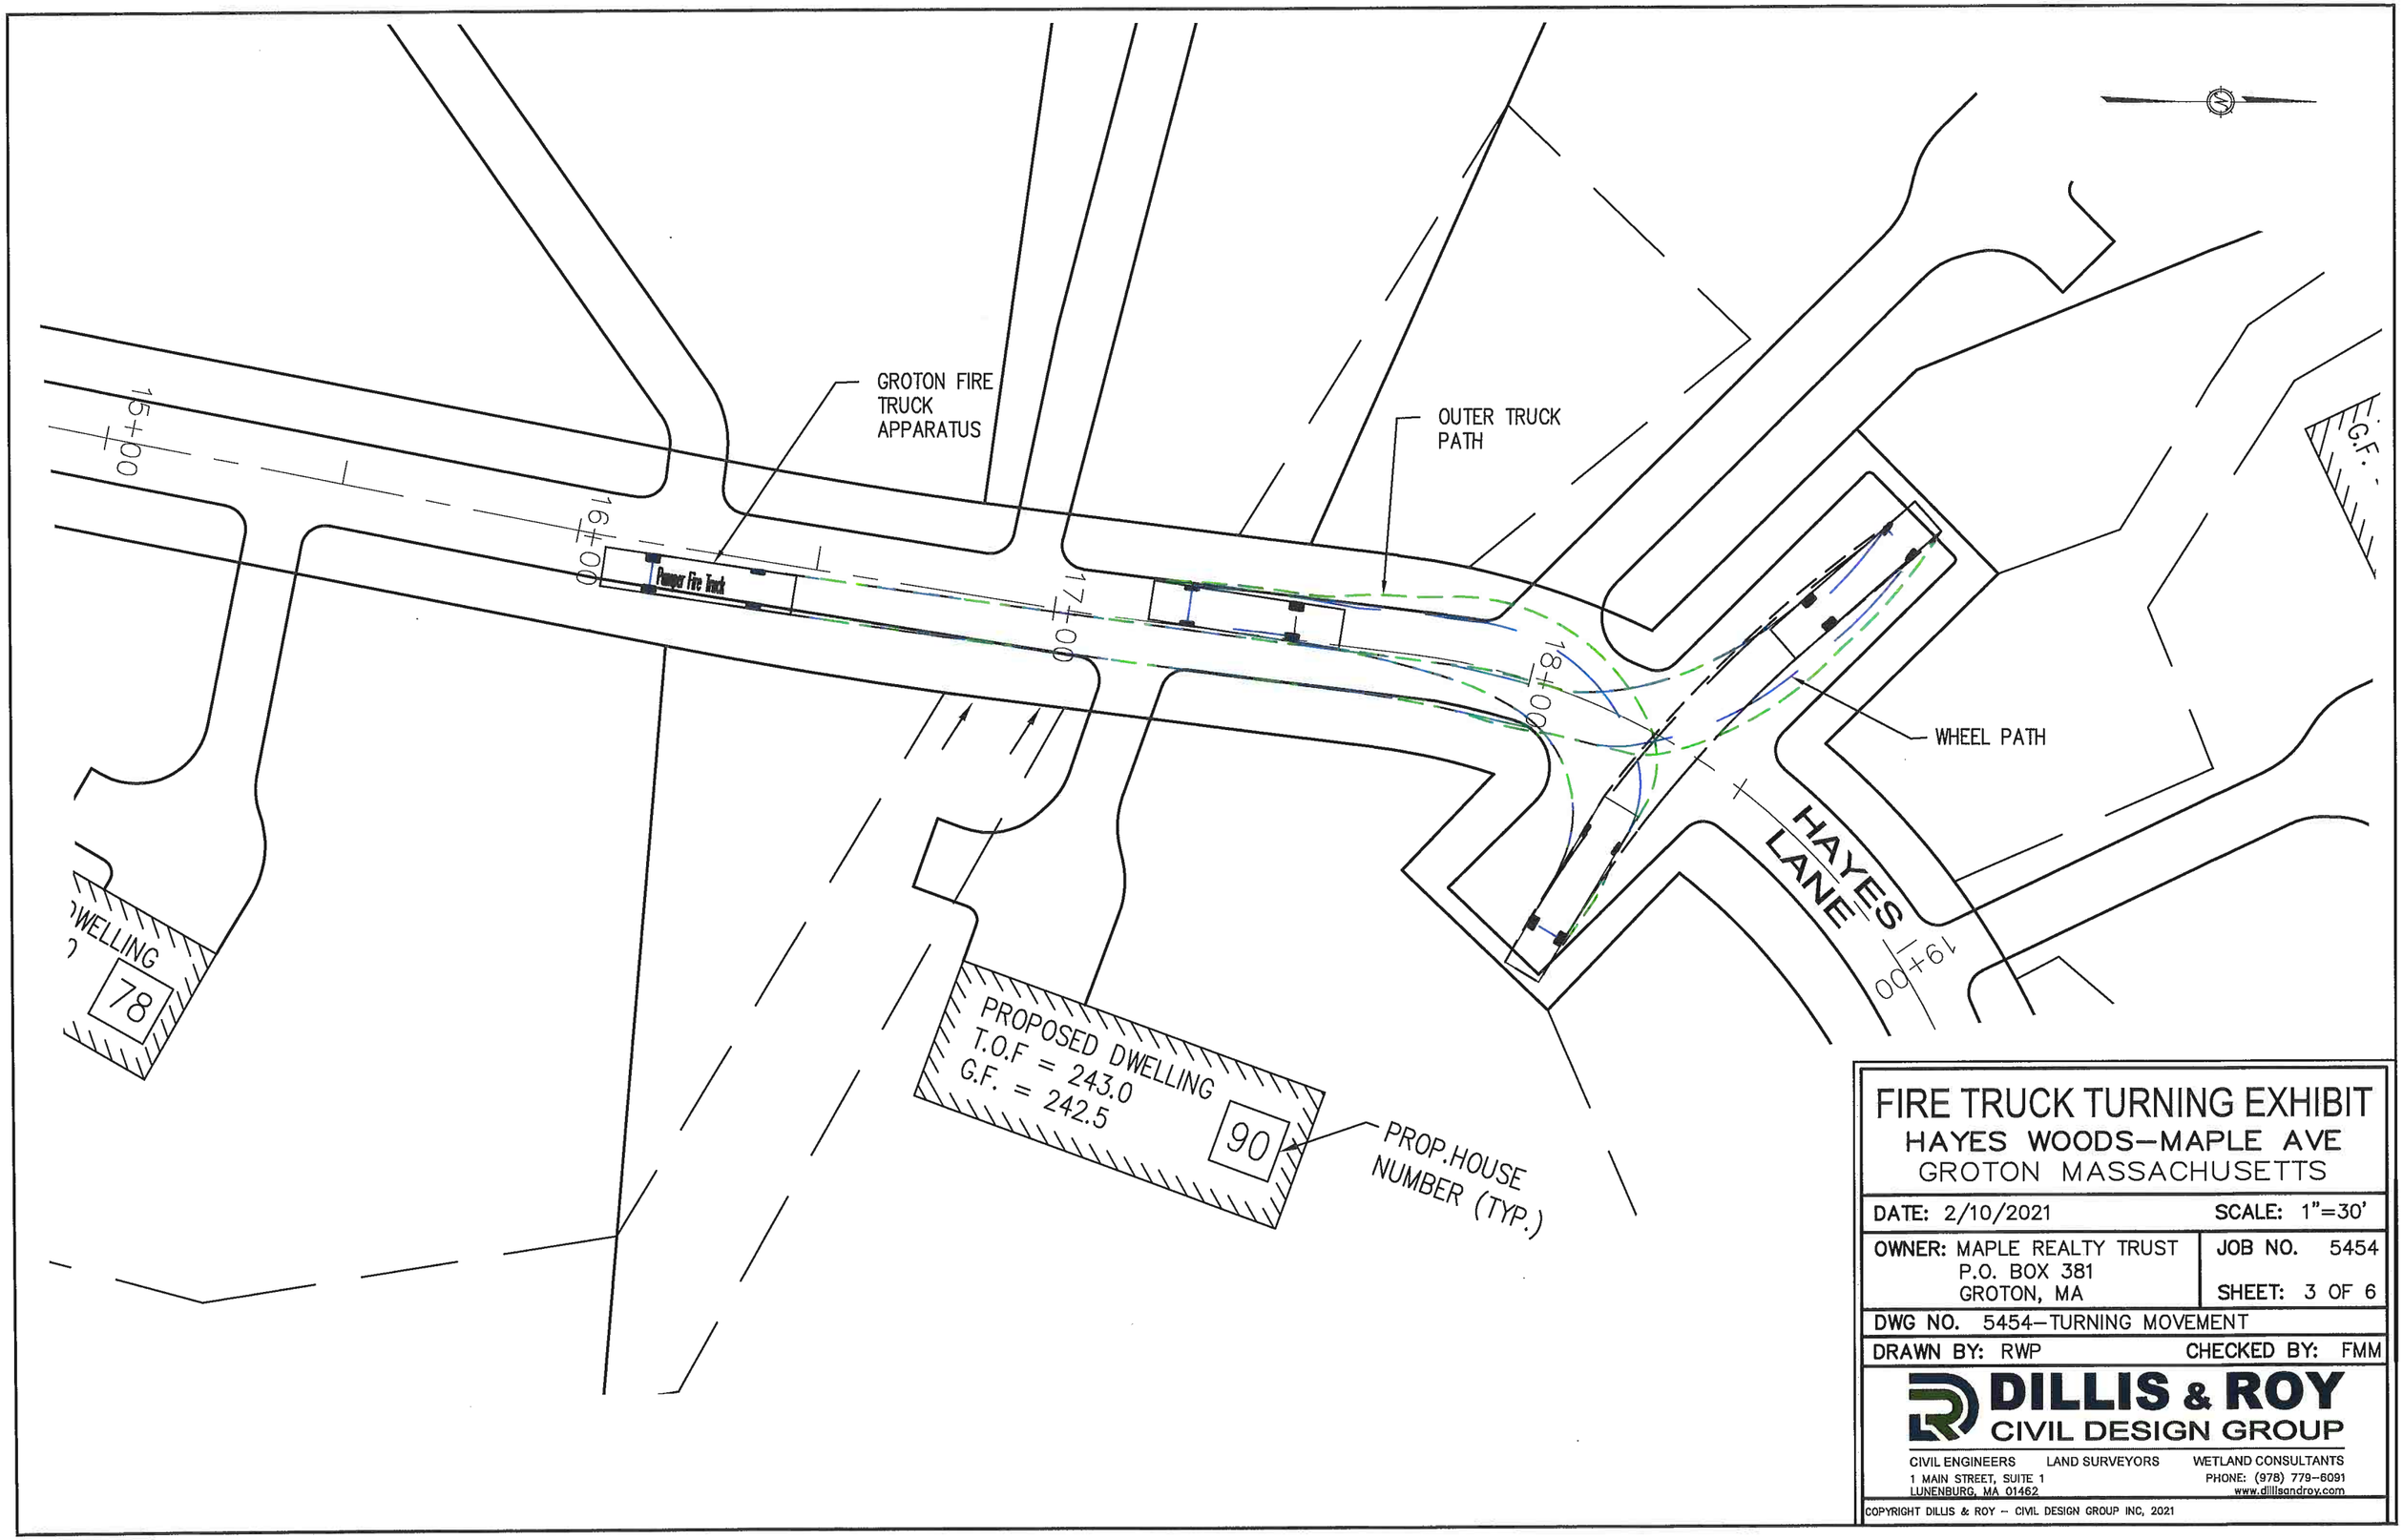

FIRE TRUCK TURNING EXHIBIT

HAYES WOODS–MAPLE AVE

GROTON MASSACHUSETTS

DATE: 2/10/2021	SCALE: 1"=30'
OWNER: MAPLE REALTY TRUST P.O. BOX 381 GROTON, MA	JOB NO. 5454 SHEET: 3 OF 6
DWG NO. 5454–TURNING MOVEMENT	
DRAWN BY: RWP	CHECKED BY: FMM

DILLIS & ROY
CIVIL DESIGN GROUP
CIVIL ENGINEERS LAND SURVEYORS WETLAND CONSULTANTS
1 MAIN STREET, SUITE 1
LUNENBURG, MA 01462
PHONE: (978) 779–6091
www.dillisandroy.com

COPYRIGHT DILLIS & ROY – CIVIL DESIGN GROUP INC, 2021

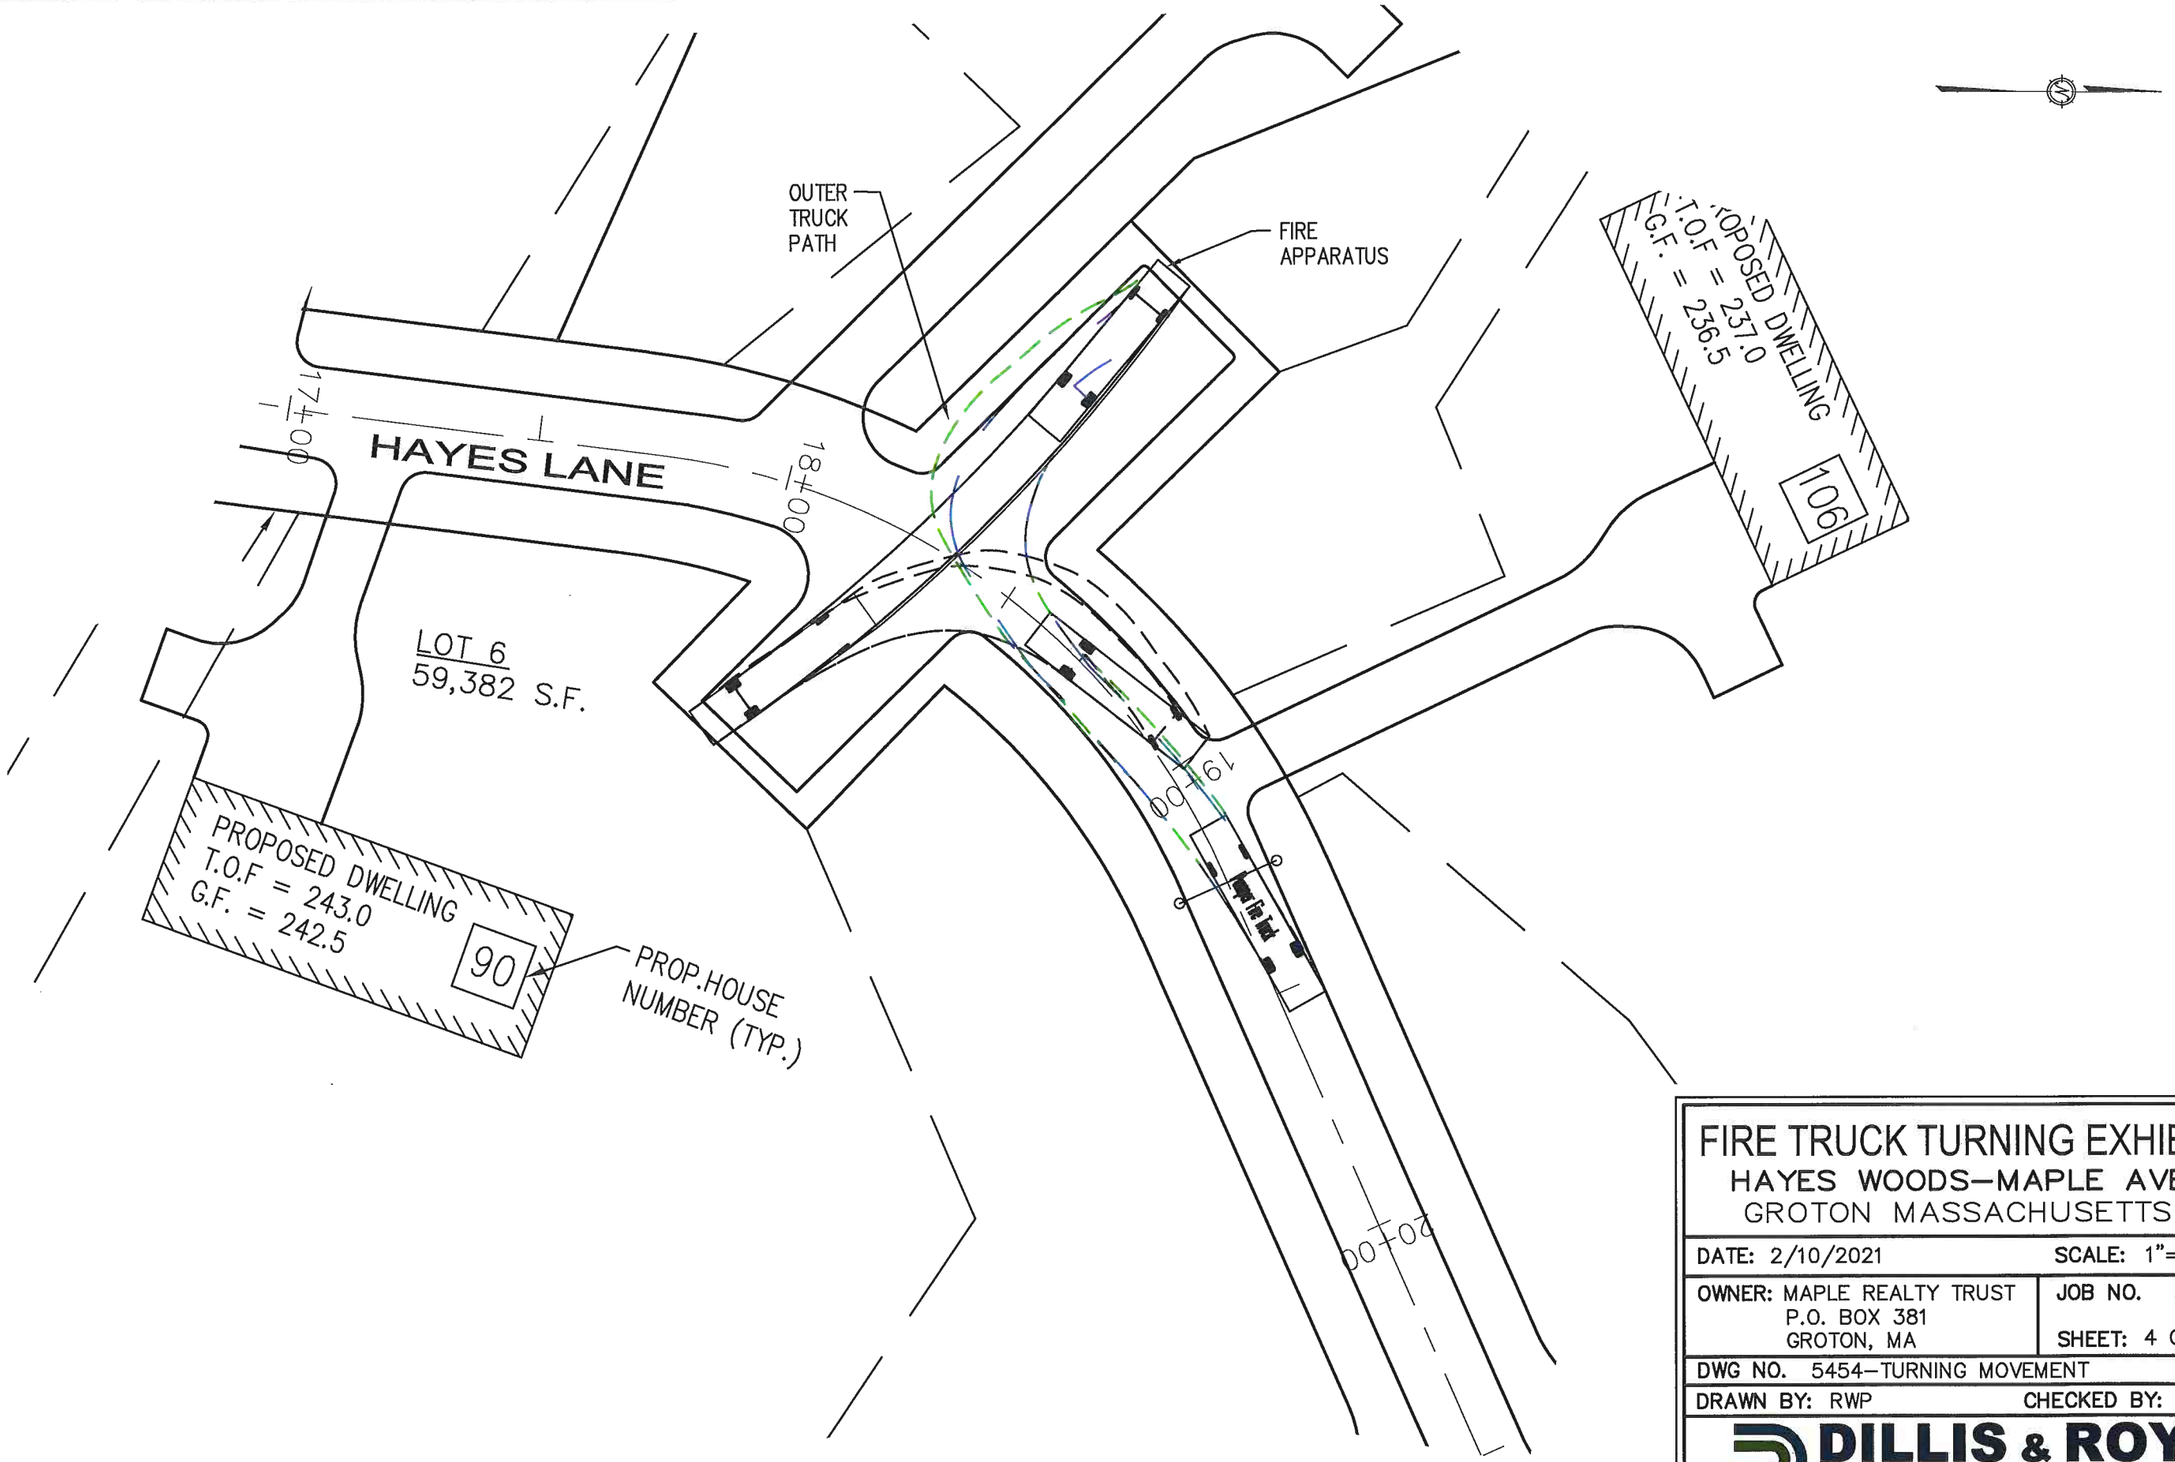

FIRE TRUCK TURNING EXHIBIT

HAYES WOODS–MAPLE AVE

GROTON MASSACHUSETTS

DATE: 2/10/2021	SCALE: 1"=30'
OWNER: MAPLE REALTY TRUST P.O. BOX 381 GROTON, MA	JOB NO. 5454 SHEET: 4 OF 6
DWG NO. 5454–TURNING MOVEMENT	
DRAWN BY: RWP	CHECKED BY: FMM

DILLIS & ROY
CIVIL DESIGN GROUP
CIVIL ENGINEERS LAND SURVEYORS WETLAND CONSULTANTS
1 MAIN STREET, SUITE 1
LUNENBURG, MA 01462
PHONE: (978) 779-6091
www.dillisandroy.com

COPYRIGHT DILLIS & ROY – CIVIL DESIGN GROUP INC, 2021

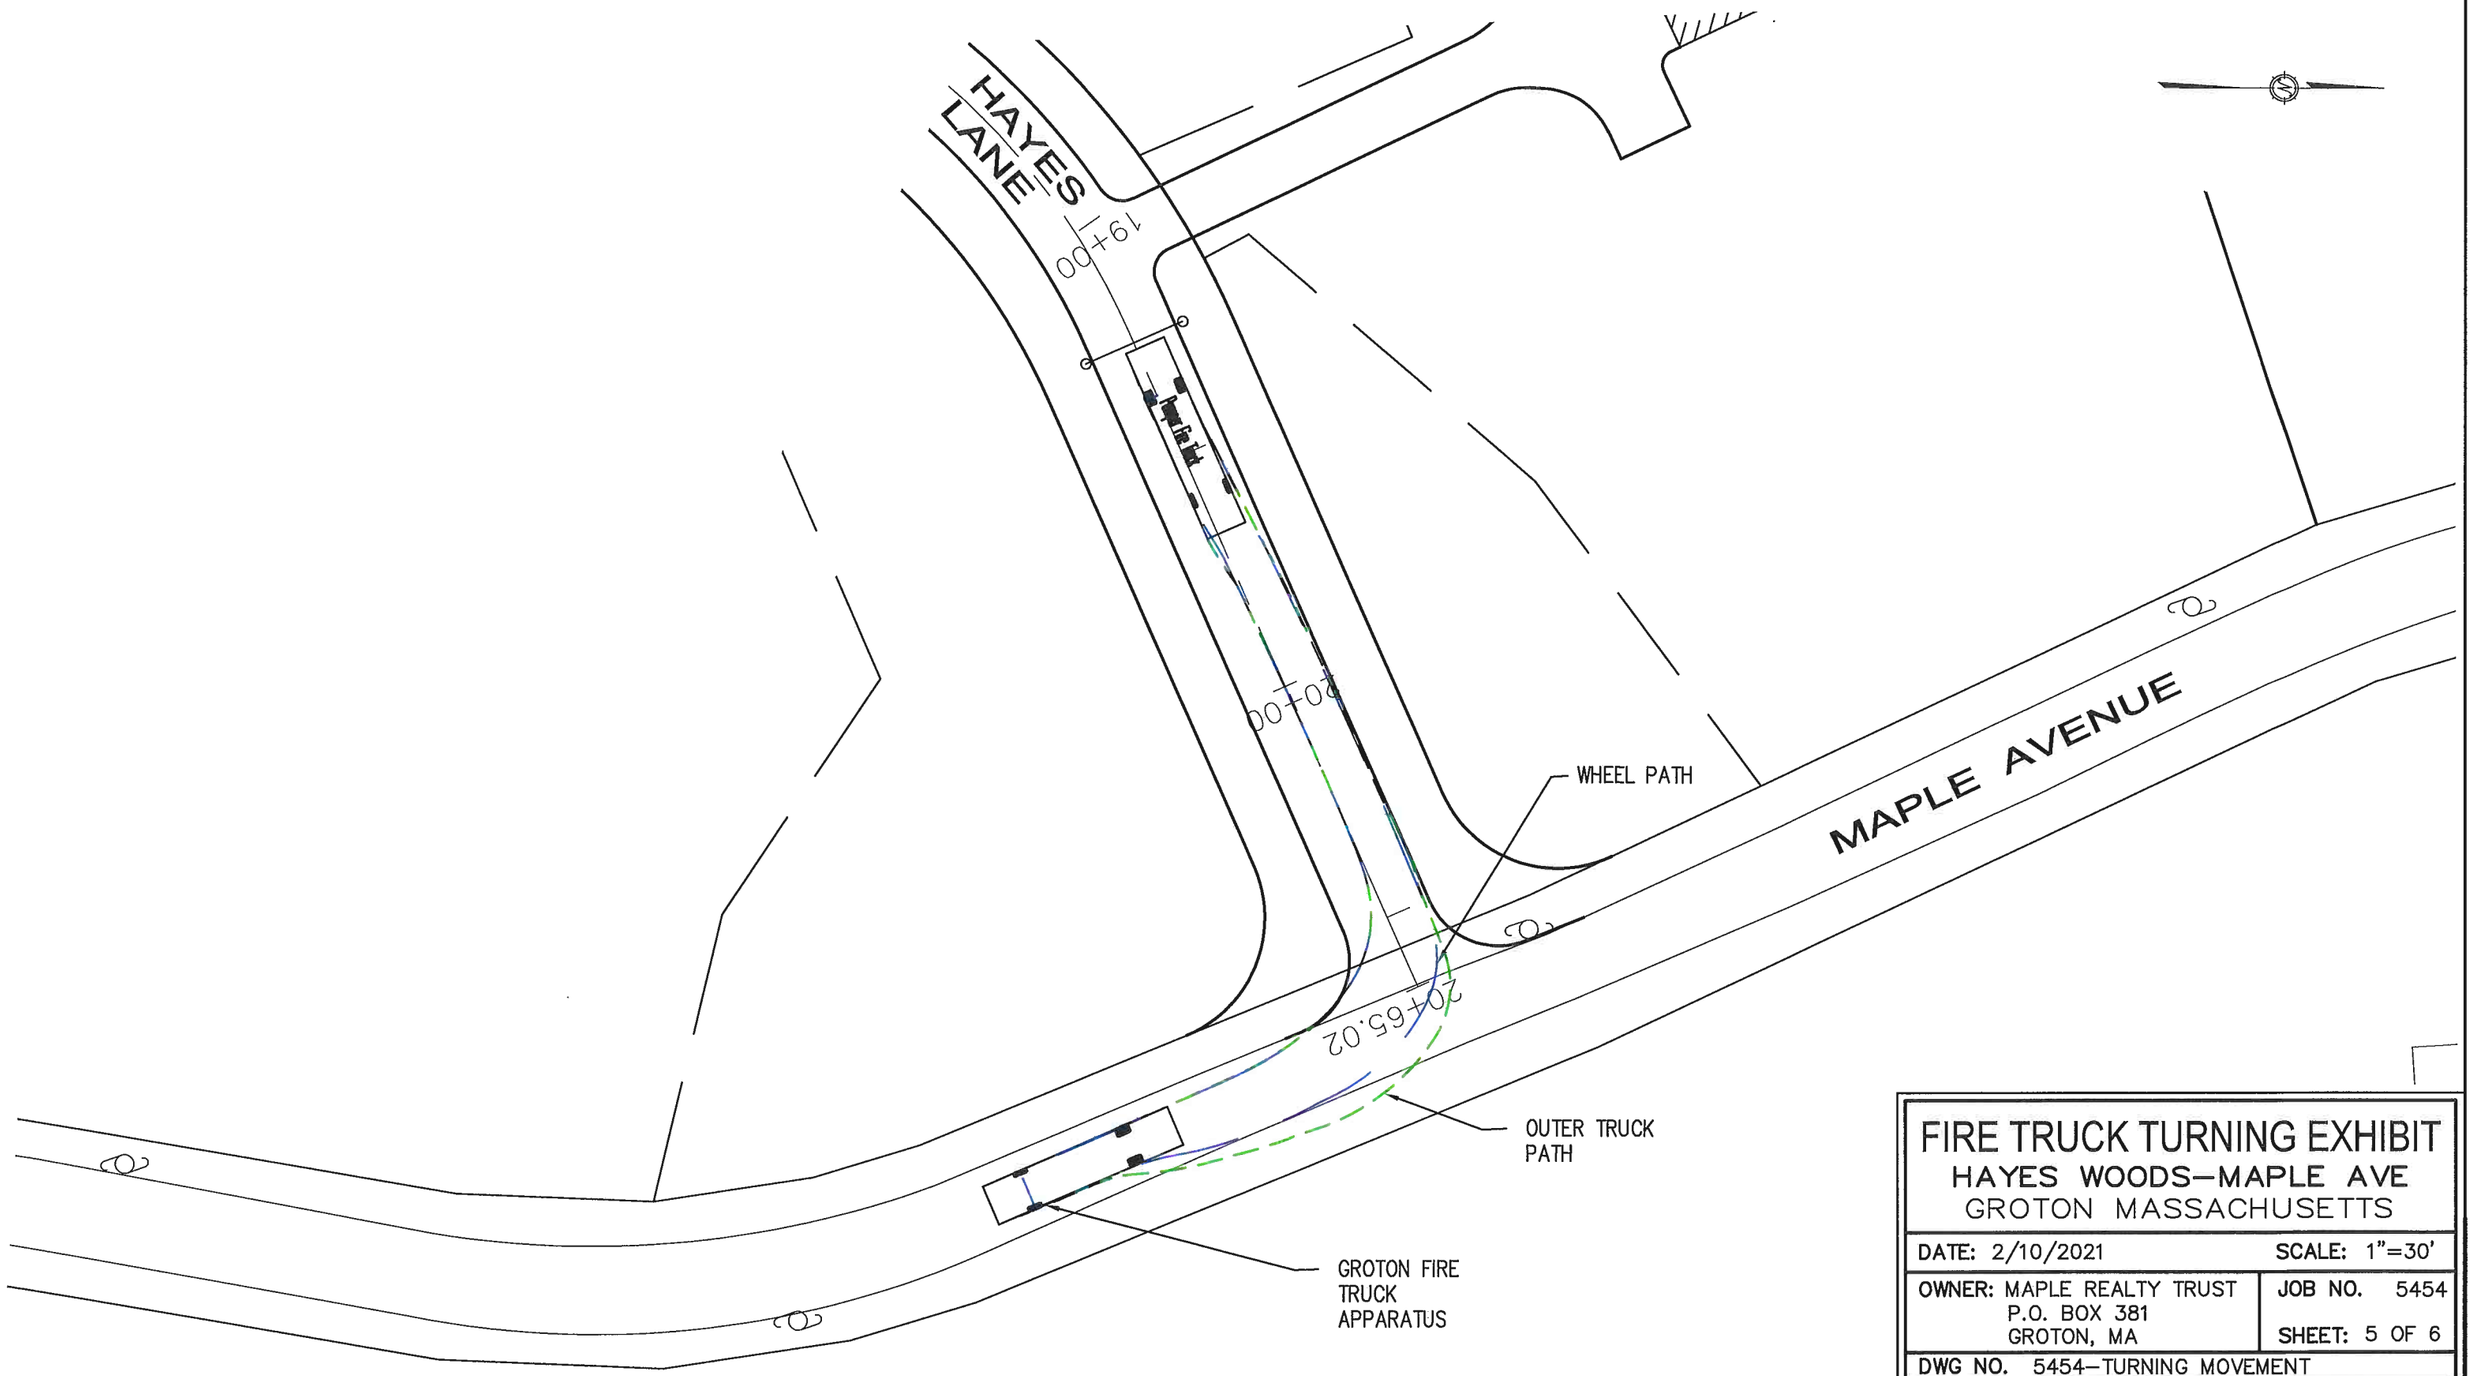

FIRE TRUCK TURNING EXHIBIT

HAYES WOODS–MAPLE AVE

GROTON MASSACHUSETTS

DATE: 2/10/2021	SCALE: 1"=30'
OWNER: MAPLE REALTY TRUST P.O. BOX 381 GROTON, MA	JOB NO. 5454 SHEET: 5 OF 6
DWG NO. 5454–TURNING MOVEMENT	
DRAWN BY: RWP	CHECKED BY: FMM

DILLIS & ROY
CIVIL DESIGN GROUP
CIVIL ENGINEERS LAND SURVEYORS WETLAND CONSULTANTS
1 MAIN STREET, SUITE 1
LUNENBURG, MA 01462
PHONE: (978) 779–6091
www.dillisandroy.com

COPYRIGHT DILLIS & ROY – CIVIL DESIGN GROUP INC, 2021

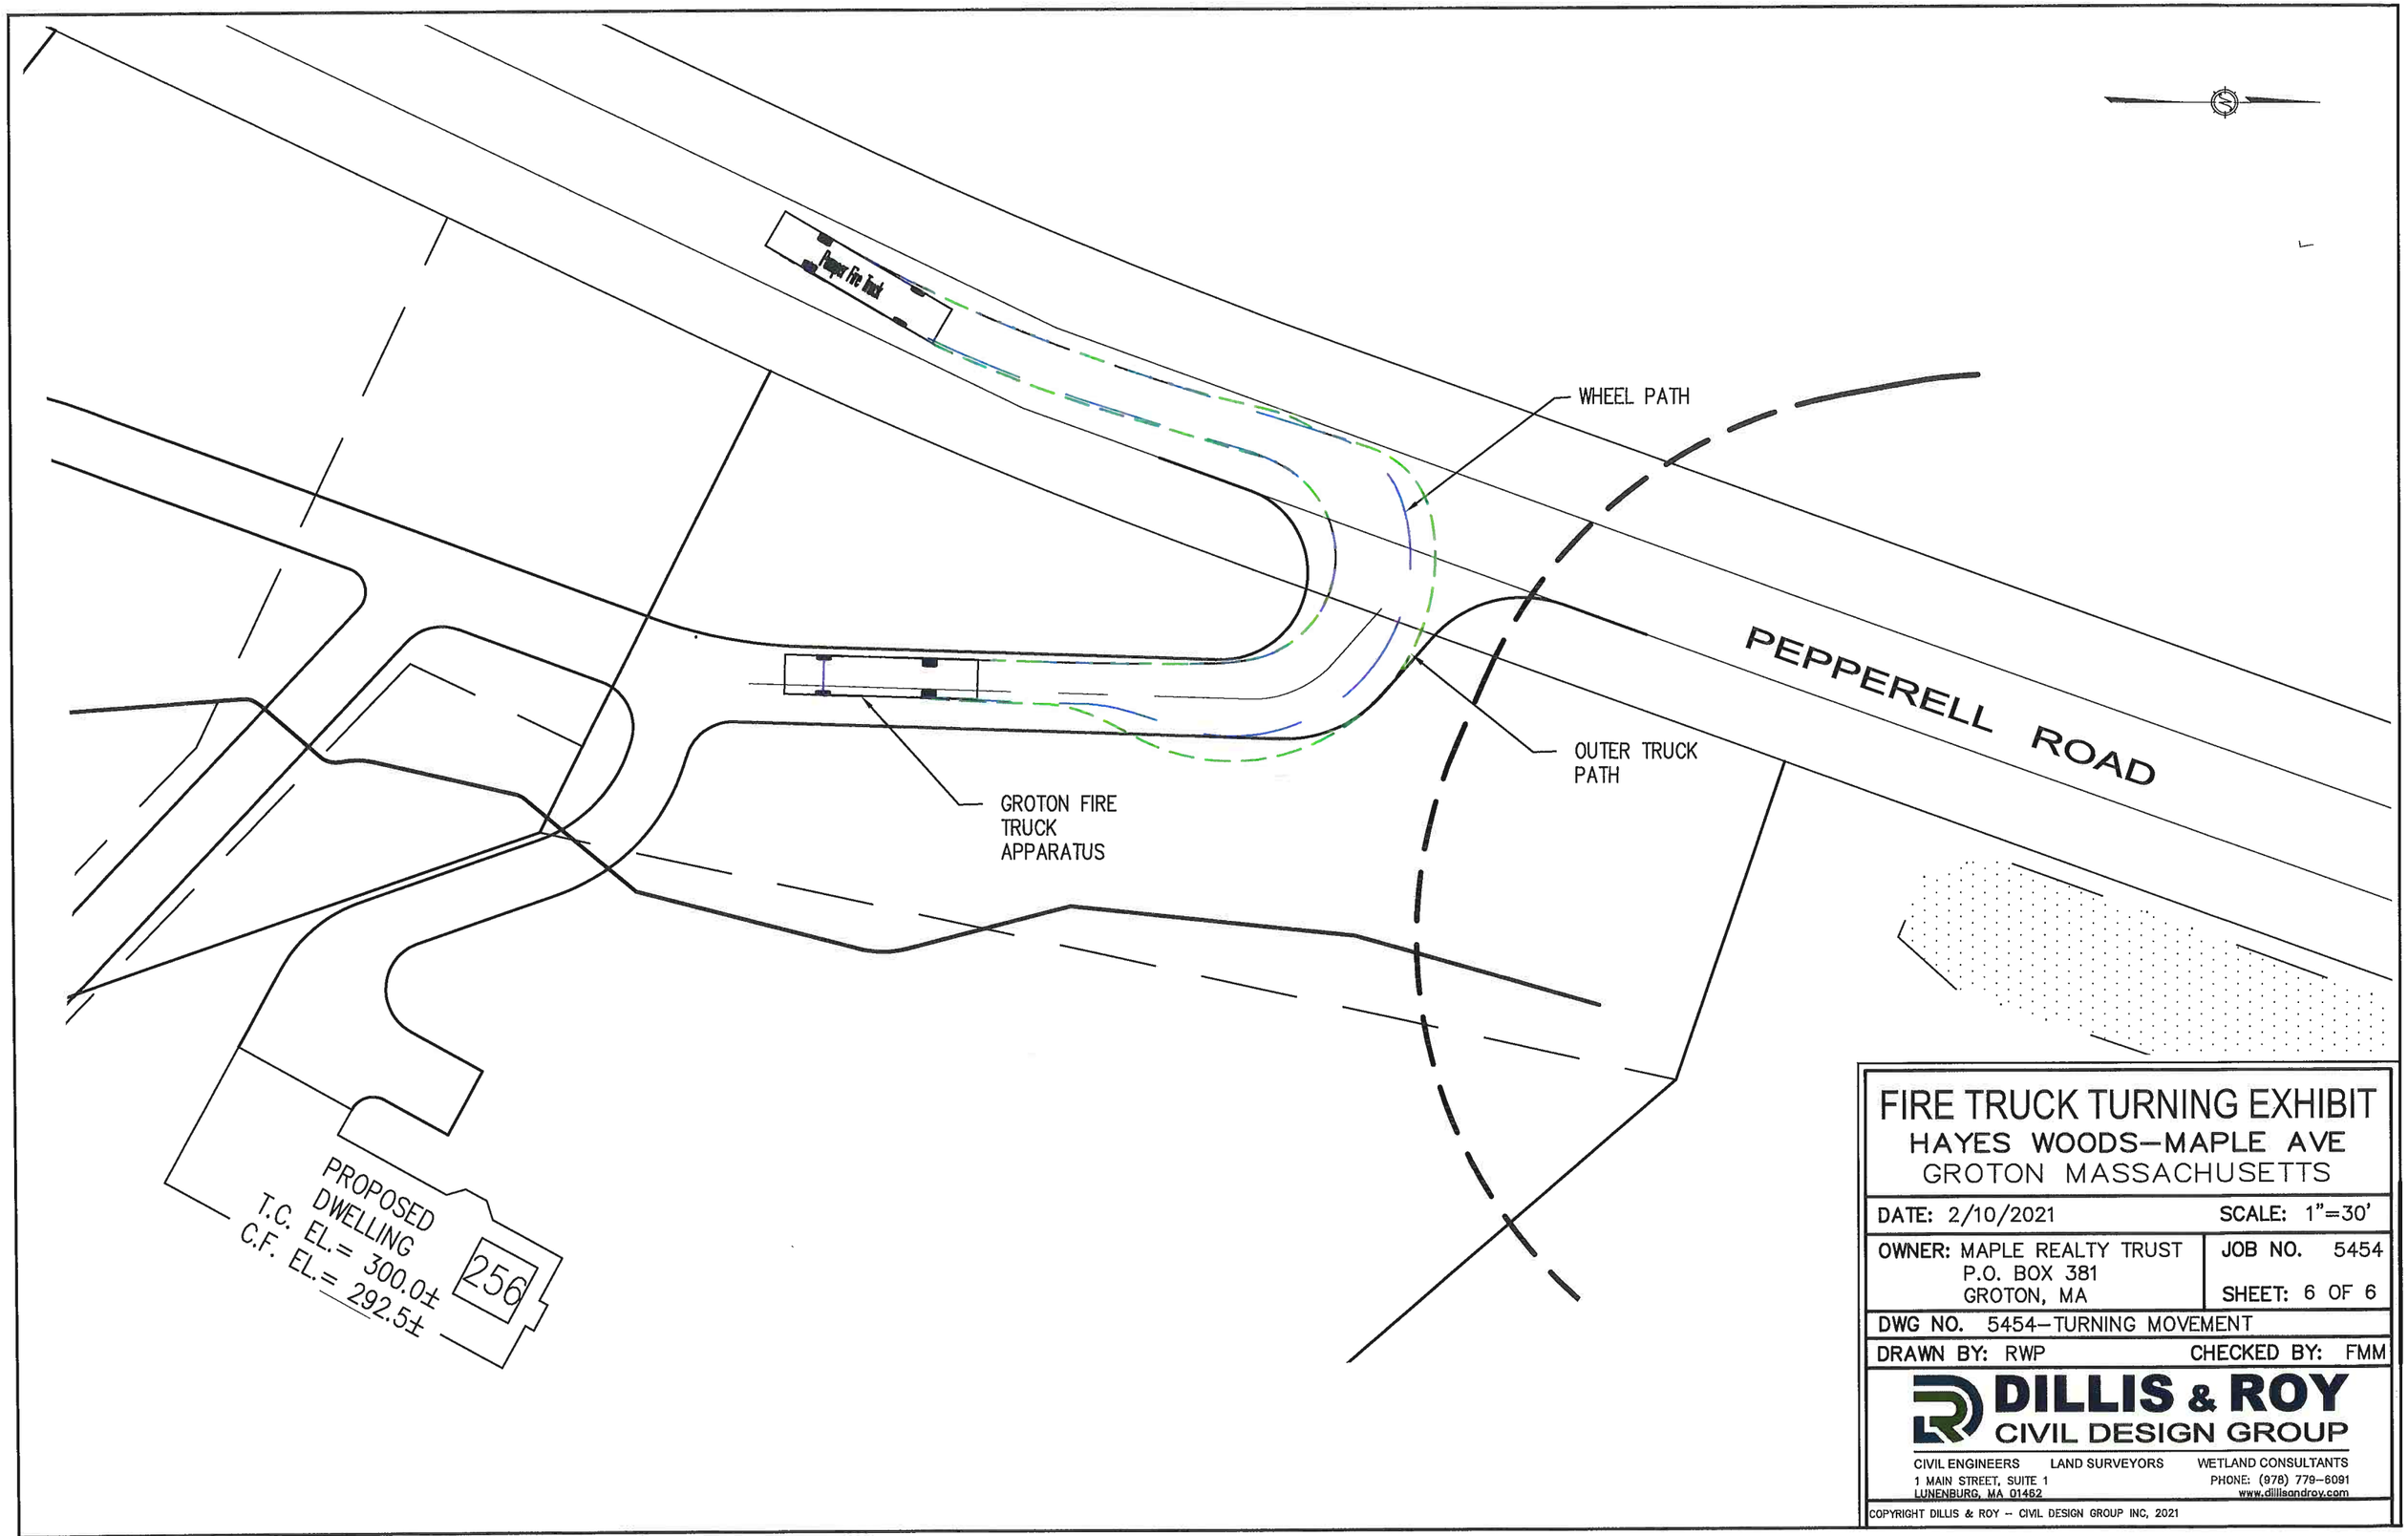
Pumper Fire Truck
WHEEL PATH
OUTER TRUCK PATH
GROTON FIRE TRUCK APPARATUS
PEPPERELL ROAD
PROPOSED DWELLING
T.C. EL.= 300.0±
C.F. EL.= 292.5±
256
FIRE TRUCK TURNING EXHIBIT
HAYES WOODS–MAPLE AVE
GROTON MASSACHUSETTS
DATE: 2/10/2021
SCALE: 1"=30'
OWNER: MAPLE REALTY TRUST
P.O. BOX 381
GROTON, MA
JOB NO. 5454
SHEET: 6 OF 6
DWG NO. 5454–TURNING MOVEMENT
DRAWN BY: RWP
CHECKED BY: FMM
DILLIS & ROY
CIVIL DESIGN GROUP
CIVIL ENGINEERS
LAND SURVEYORS
WETLAND CONSULTANTS
1 MAIN STREET, SUITE 1
LUNENBURG, MA 01462
PHONE: (978) 779–6091
www.dillisandroy.com
COPYRIGHT DILLIS & ROY -- CIVIL DESIGN GROUP INC, 2021