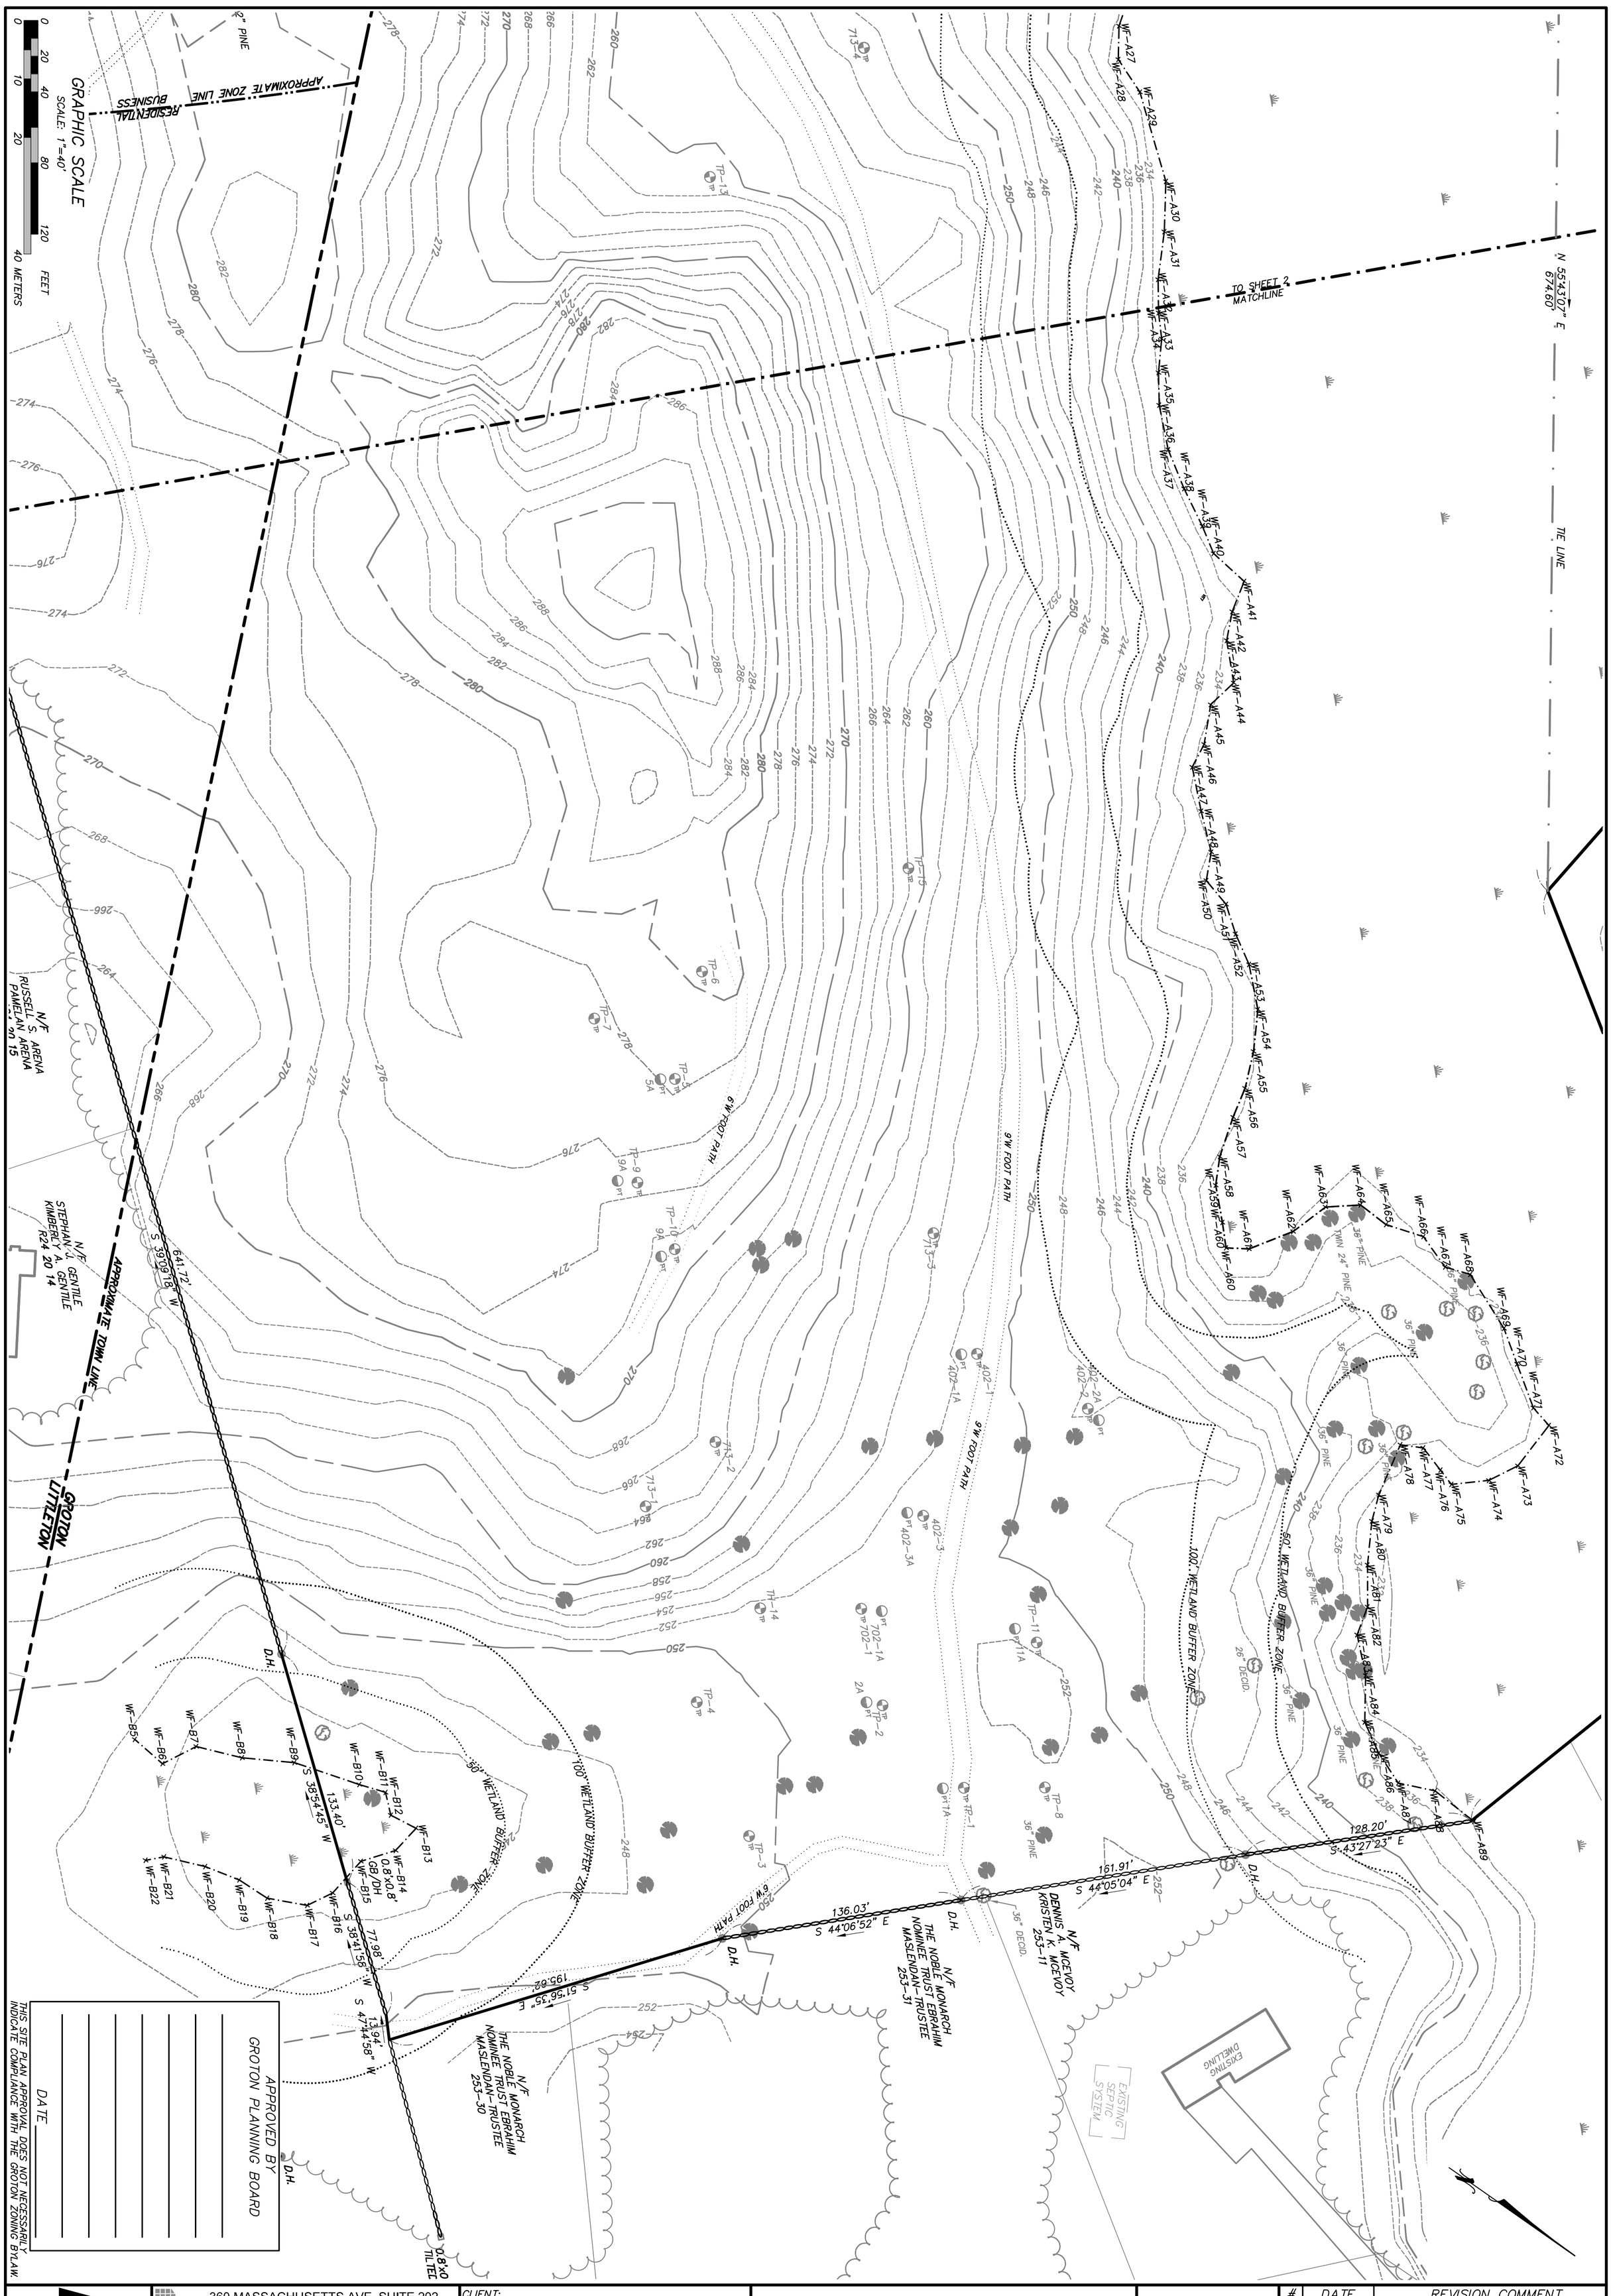

THIS SITE PLAN APPROVAL DOES NOT NECESSARILY INDICATE COMPLIANCE WITH THE GROTON ZONING BYLAW.

APPROVED BY
GROTON PLANNING BOARD

DATE _____

EC2

SHEET 3 OF 17

360 MASSACHUSETTS AVE, SUITE 202
ACTON, MASSACHUSETTS 01720
P(978) 264-4600 F(978) 263-0447
www.MarkeyAndRubin.com

Markey & Rubin
CIVIL ENGINEERING

CLIENT:

NESSP
290 LITTLETON ROAD
CHELMSFORD, MASSACHUSETTS

EXISTING CONDITIONS PLAN

NEW ENGLAND SHIRDI SAI PARIVAAR TEMPLE
BOSTON ROAD (RTE 119) GROTON
719 GREAT ROAD LITTLETON

COMMONWEALTH OF MASSACHUSETTS
IAN M. RUBIN
CIVIL
No. 33758
REGISTERED PROFESSIONAL ENGINEER

2-21-14

#	DATE	REVISION COMMENT

DATE: 2/21/14

JOB# 5041

COPYRIGHT 2013, MARKEY & RUBIN INC.