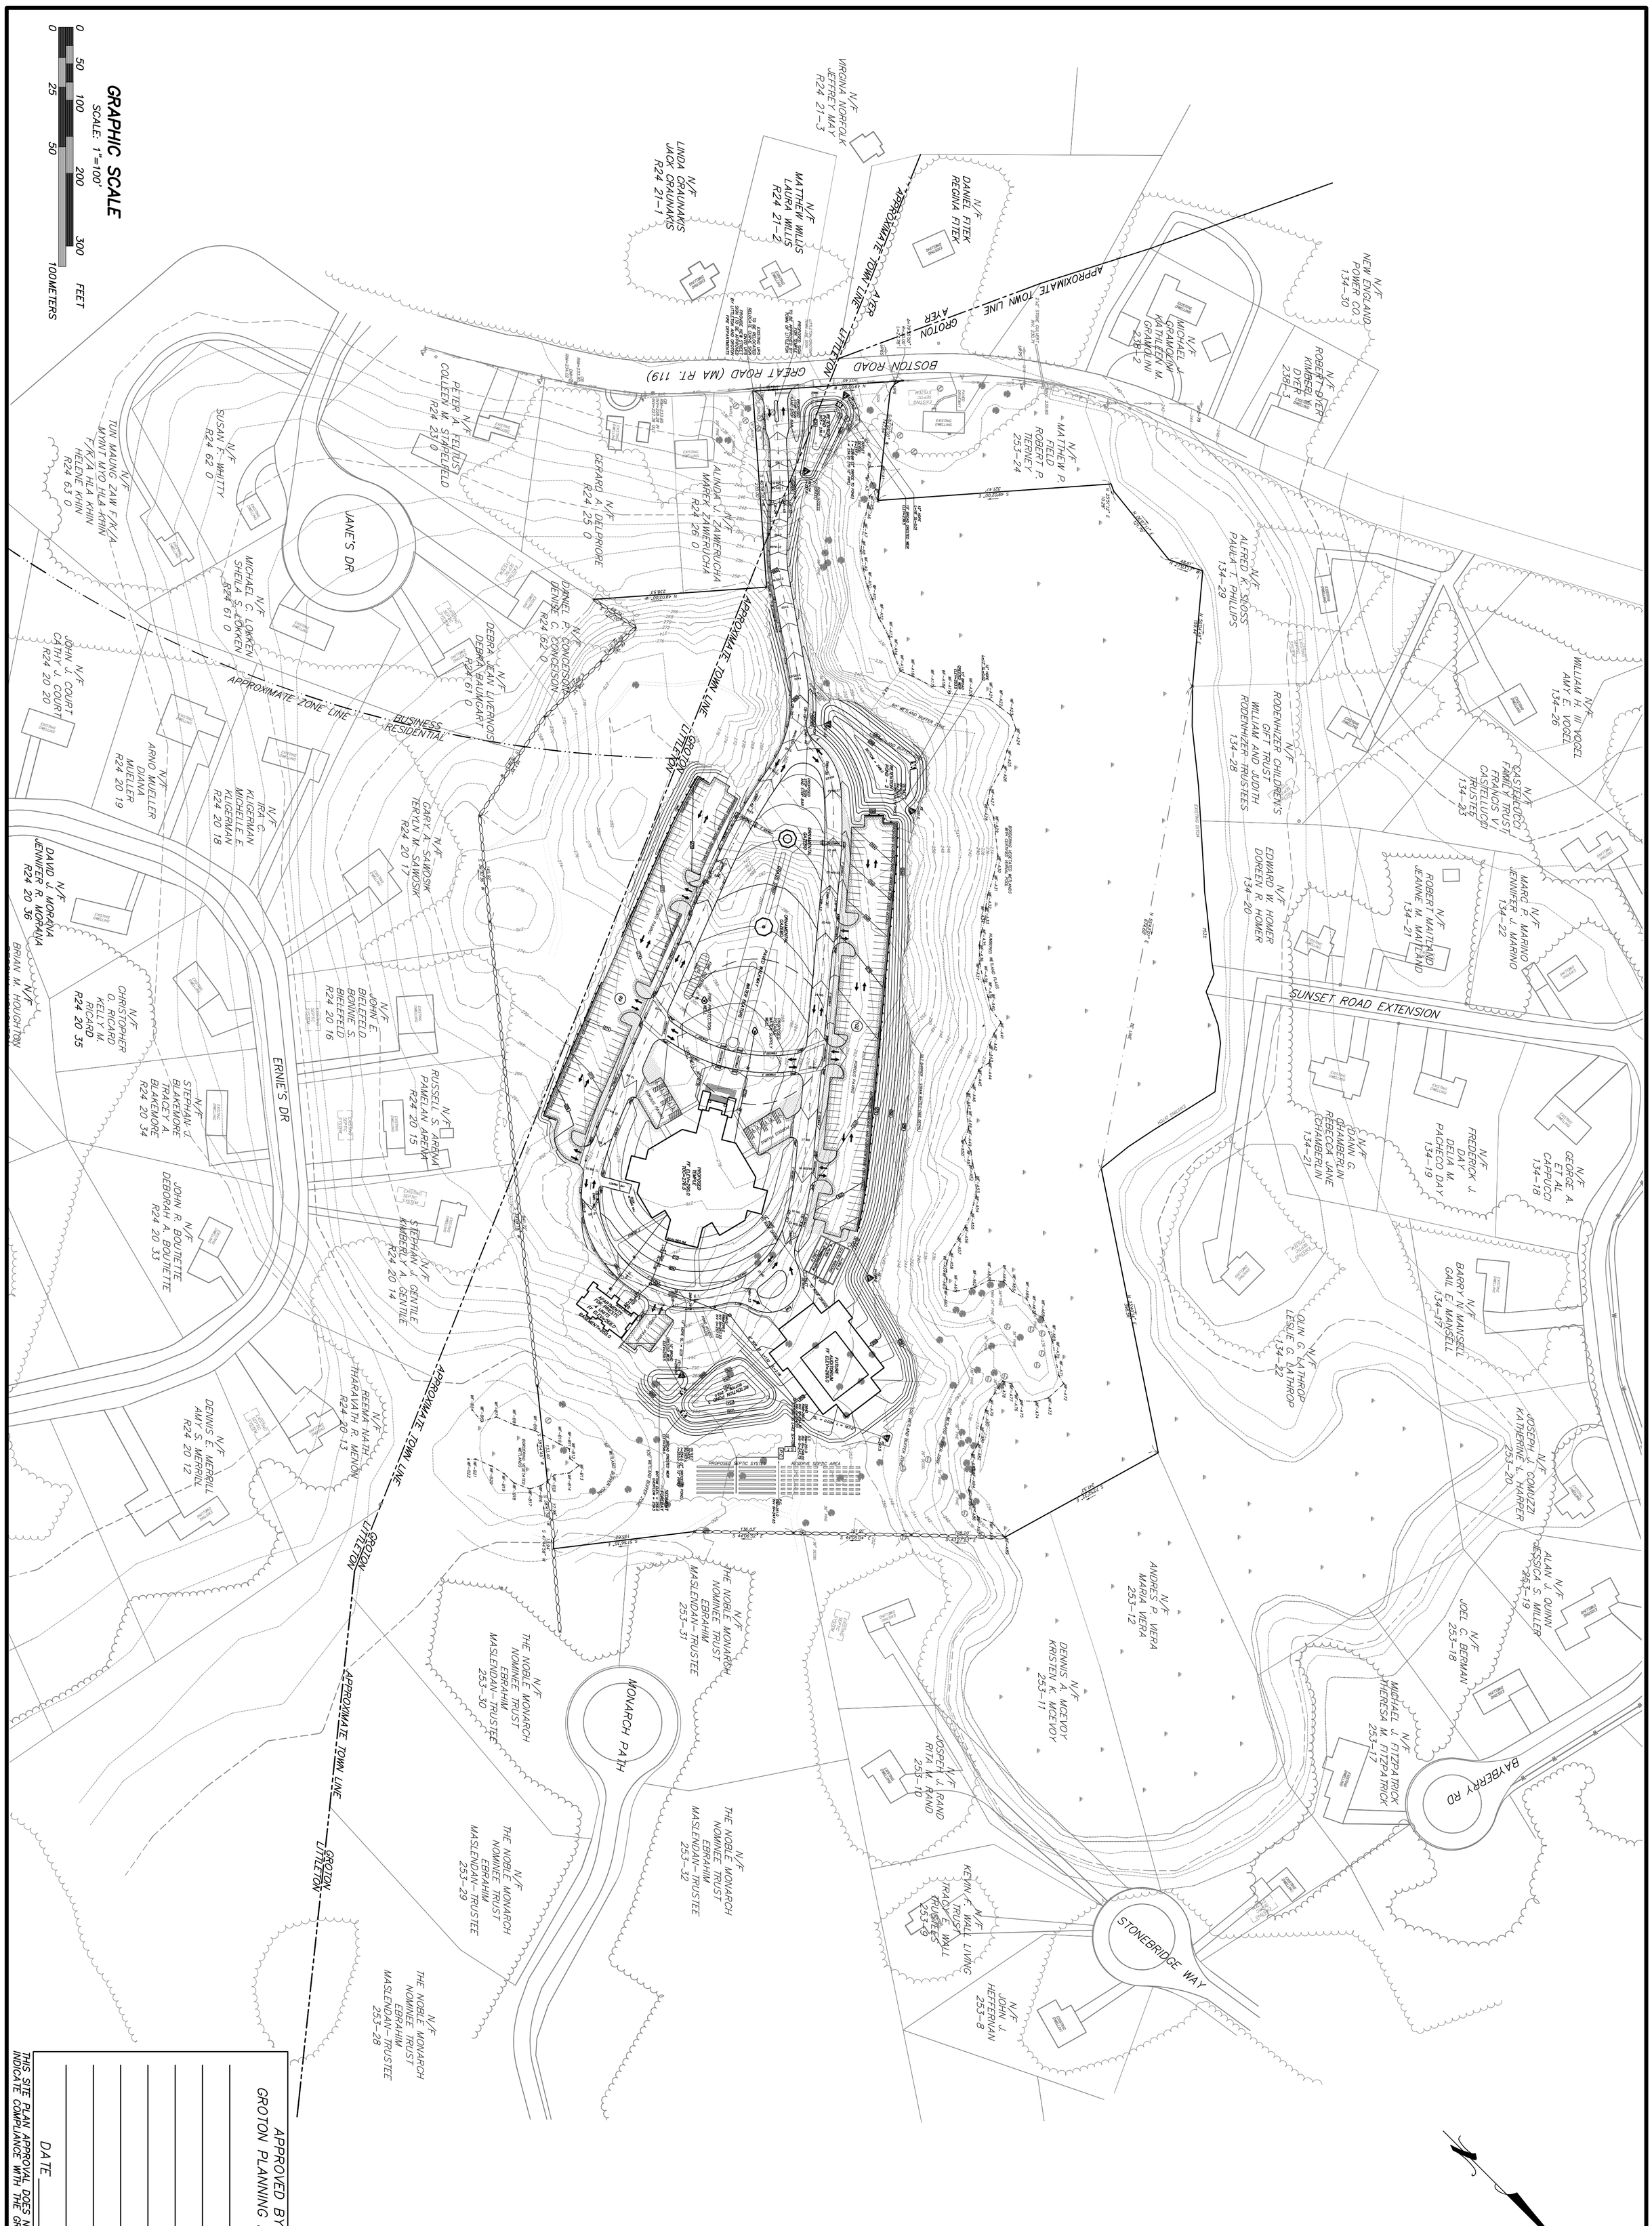

OV1

SHEET 4 OF 17

360 MASSACHUSETTS AVE, SUITE 202
ACTON, MASSACHUSETTS 01720
P(978) 264-4600 F(978) 263-0447
www.MarkeyAndRubin.com

Markey & Rubin
CIVIL ENGINEERING

CLIENT:

NESSP

290 LITTLETON ROAD
CHELMSFORD,
MASSACHUSETTS

OVERVIEW PLAN

NEW ENGLAND SHIRDI SAI PARIVAAR TEMPLE

BOSTON ROAD (RTE 119)
GROTON
719 GREAT ROAD
LITTLETON

COMMONWEALTH OF MASSACHUSETTS
IAN M. RUBIN
CIVIL
No. 33758
REGISTERED PROFESSIONAL ENGINEER
2-21-14

#	DATE	REVISION COMMENT

DATE: 2/21/14

JOB# 5041

COPYRIGHT 2013, MARKEY & RUBIN INC.