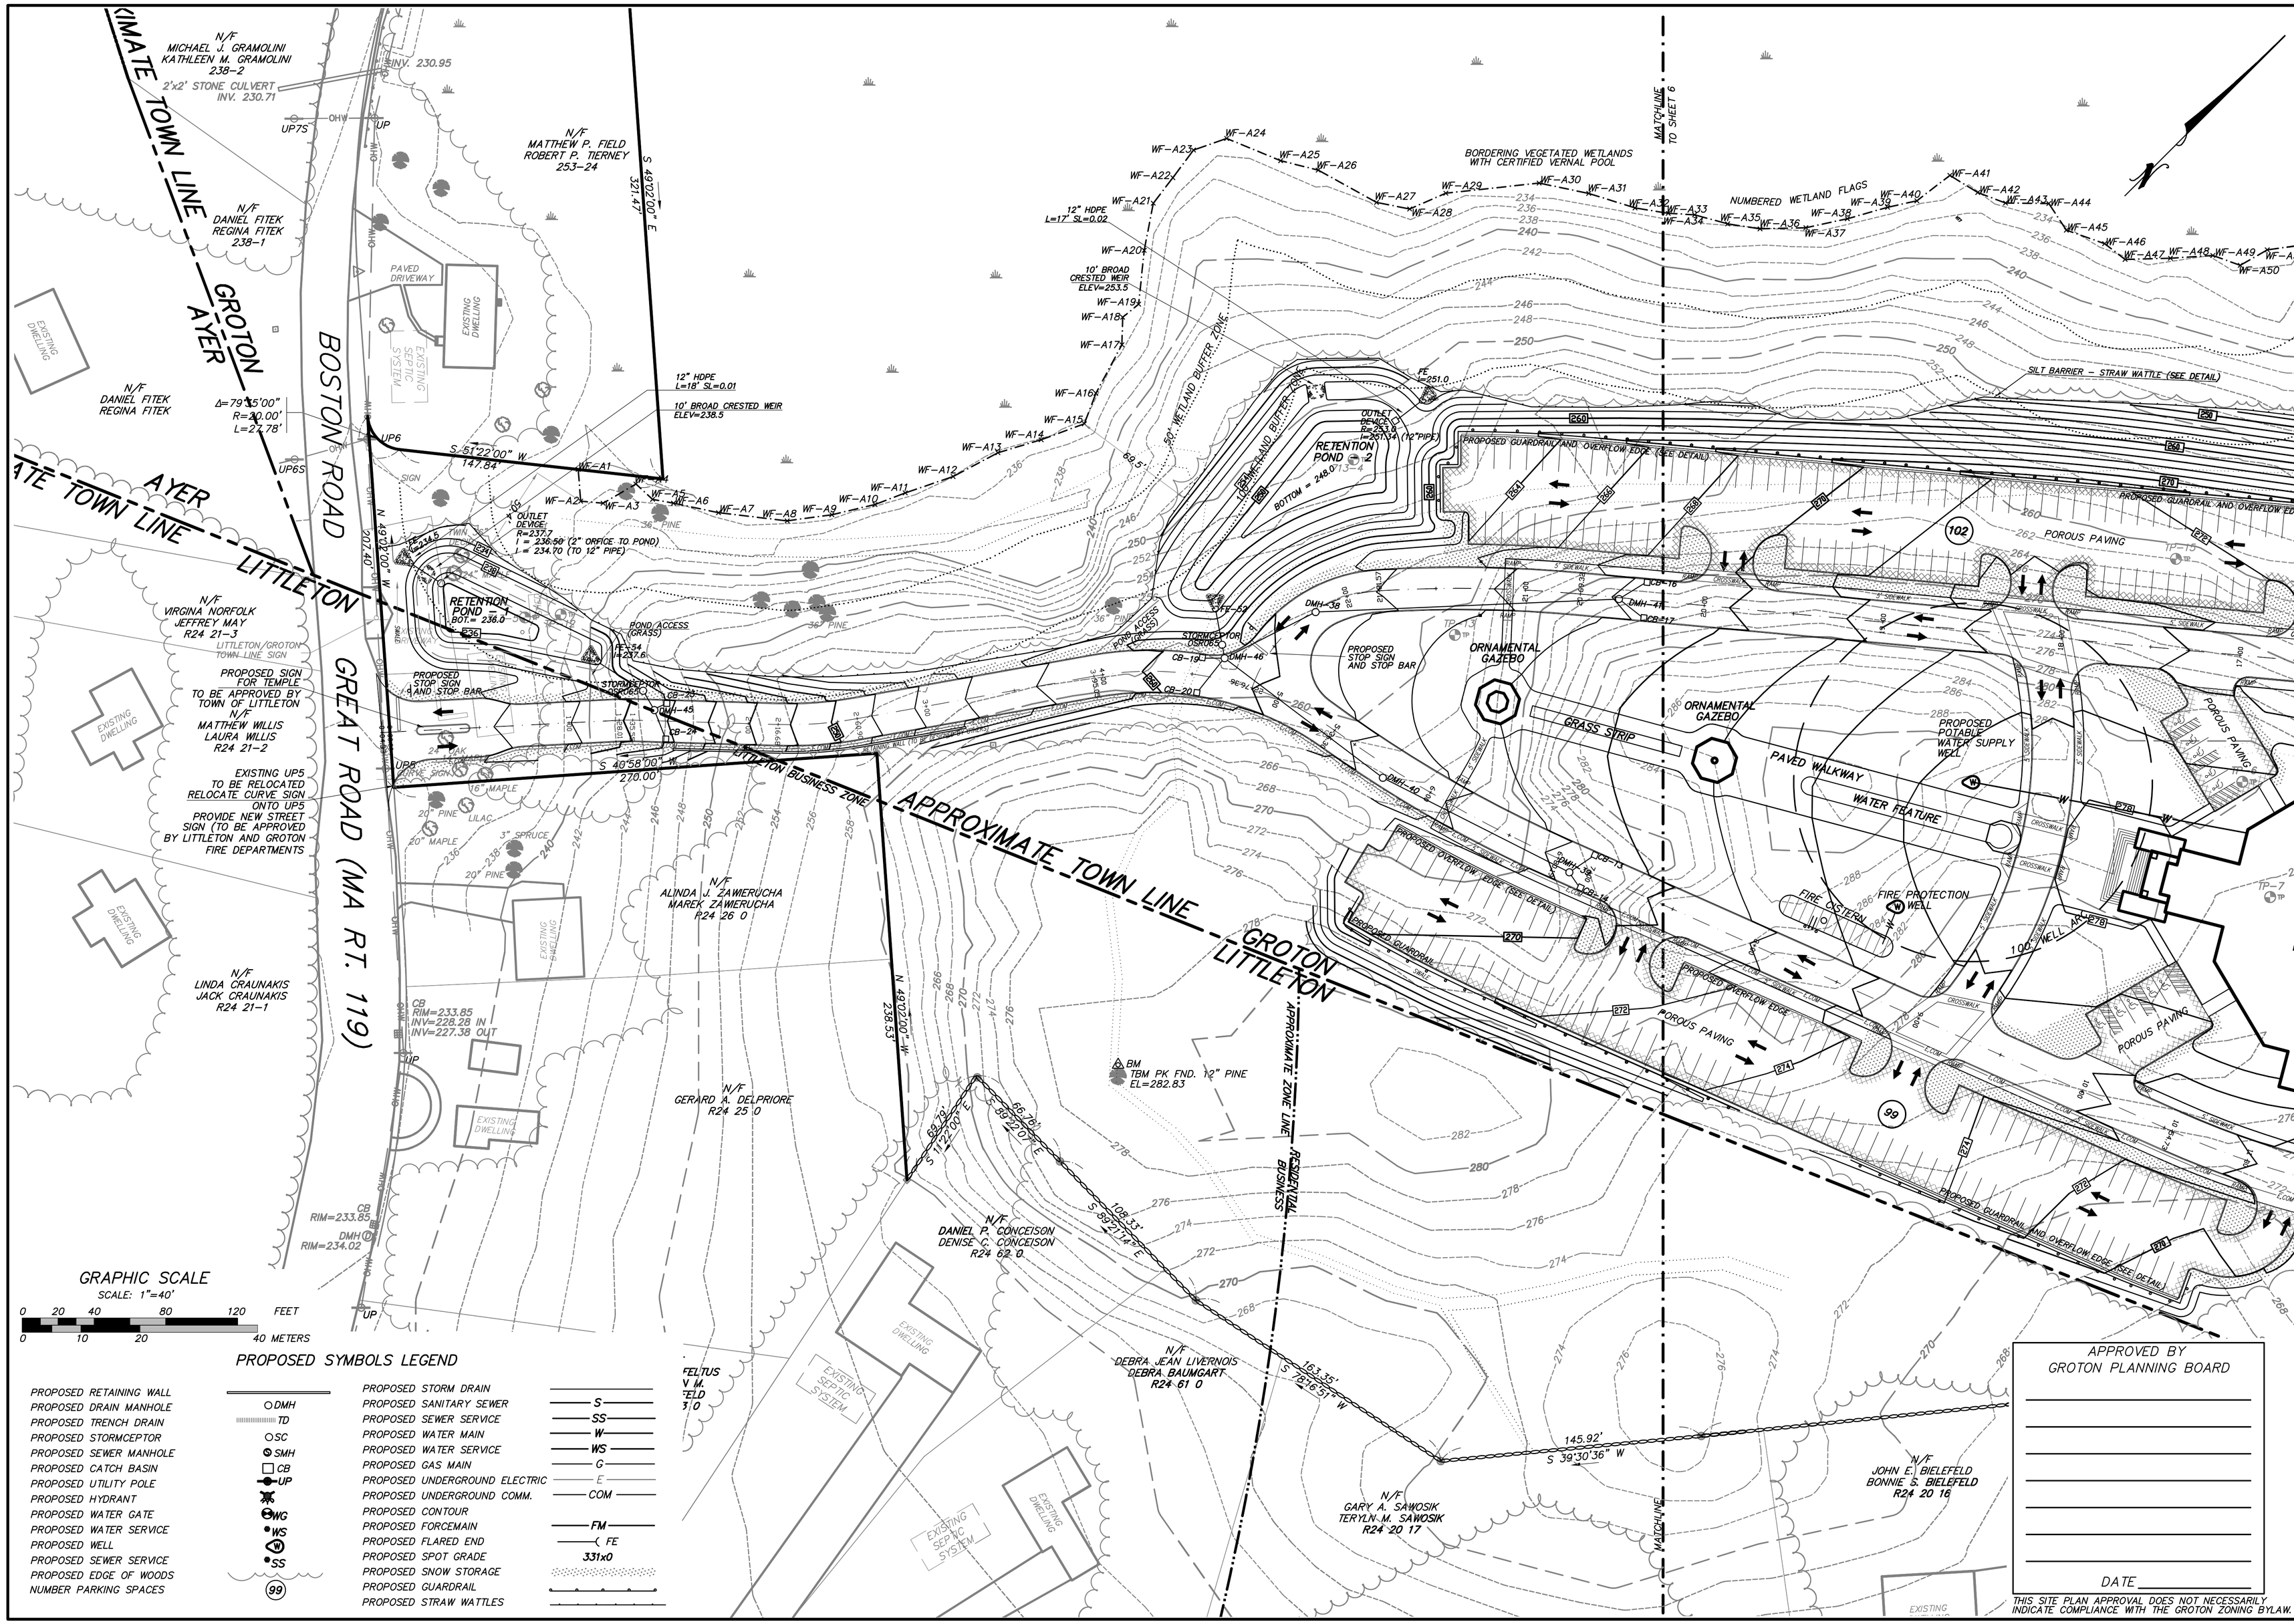


| # | DATE | REVISION COMMENT |
|---|---|---|
| | | |

DATE: 02/21/14

COPYRIGHT 2013, MARKEY & RUBIN INC.

COMMONWEALTH OF MASSACHUSETTS JAN M. RUBIN CIVIL No. 33758 REGISTERED PROFESSIONAL ENGINEER 2-21-14

# SITE PLAN

## NEW ENGLAND SHIRDI SAI PARIVAAR TEMPLE

BOSTON ROAD (RTE 119)
GROTON
719 GREAT ROAD
LITTLETON

CLIENT:

**NESSP INC.**
290 LITTLETON ROAD UNIT 4
CHELMSFORD
MASSACHUSETTS

Markey & Rubin
CIVIL ENGINEERING
360 MASSACHUSETTS AVE, SUITE 202
ACTON, MASSACHUSETTS 01720
P(978) 264-4600 F(978) 263-0447
www.MarkeyAndRubin.com

**S1**



JOB# 5041