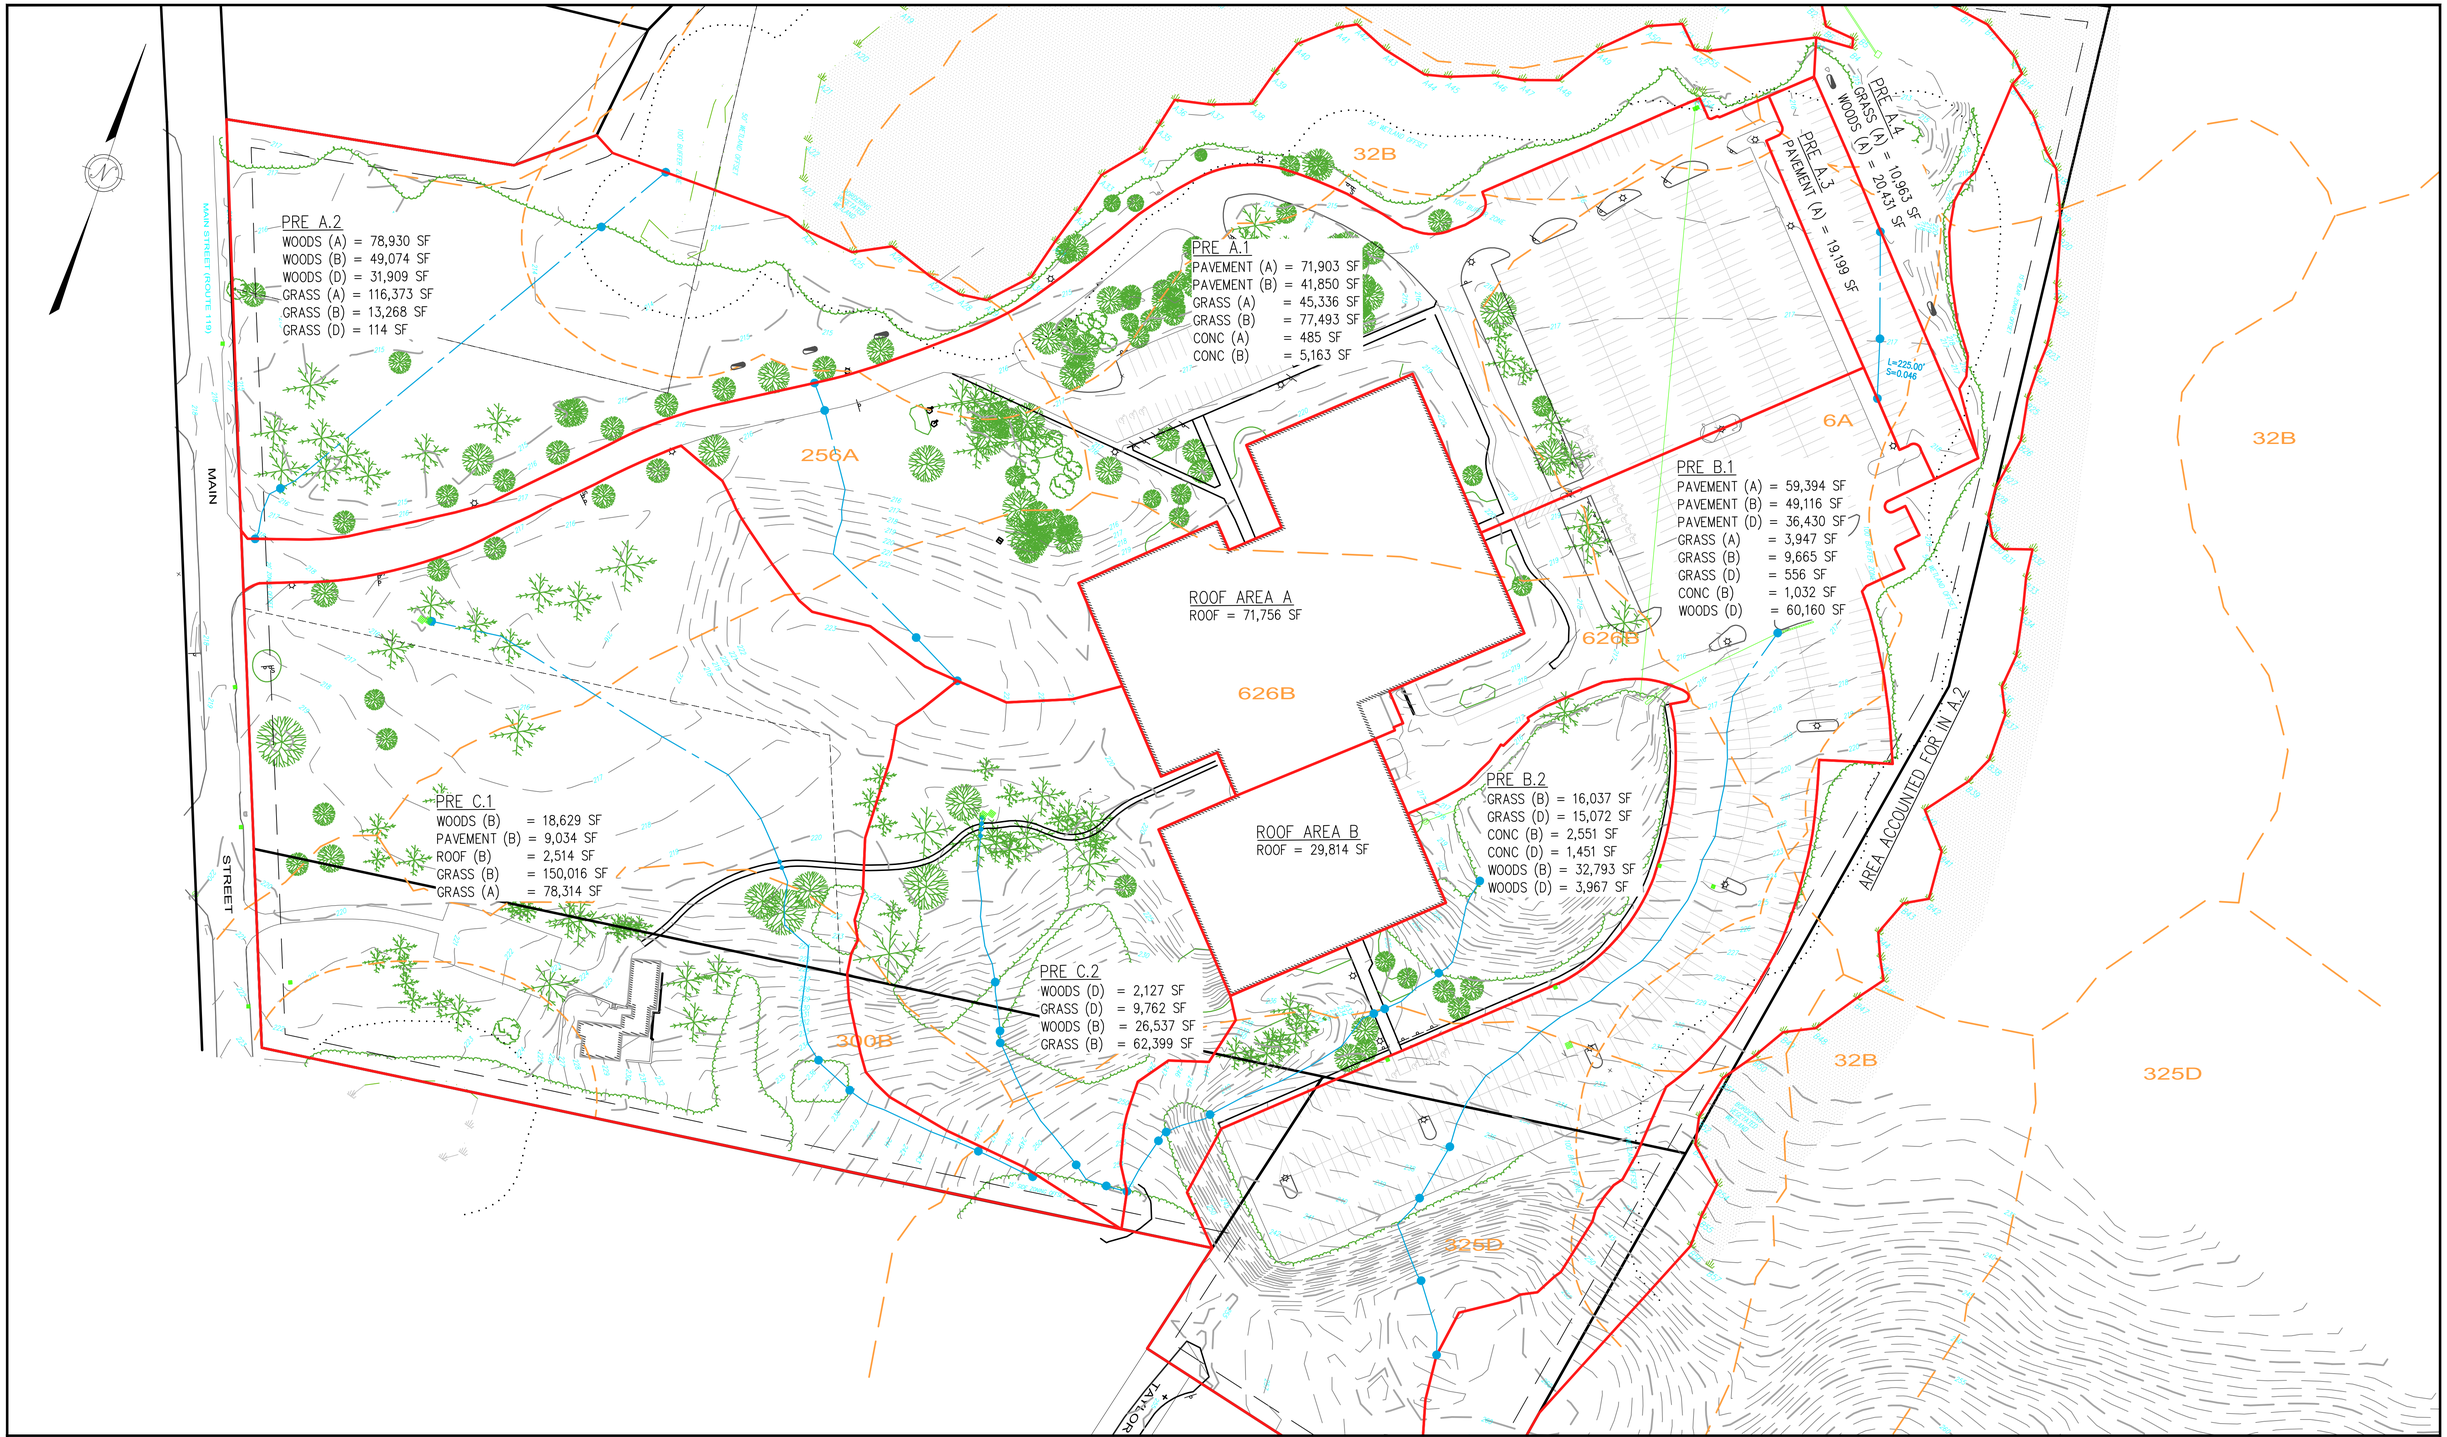

PREPARED BY:

DILLIS & ROY
CIVIL DESIGN GROUP

CIVIL ENGINEERS LAND SURVEYORS WETLAND CONSULTANTS
1 MAIN STREET, SUITE 1
LUNENBURG, MA 01462
PHONE: (978) 779-6091
www.dillisandroy.com

OWNER:
500 MG LLC
6 LYBERTY WAY
WESTFORD, MASSACHUSETTS

APPLICANT:
500 MG LLC
6 LYBERTY WAY
WESTFORD, MASSACHUSETTS

SCALE:
80 0 40 80 160 320
1 in. = 80 ft.

COPYRIGHT DILLIS & ROY CIVIL DESIGN GROUP, INC 2023

DATE: 2/09/23
DESIGN BY: GSR
DRAWN BY: RPV
CHECKED BY: GSR

PRE-DEVELOPED WATERSHED MAP
500 MAIN STREET
GROTON, MASSACHUSETTS

NO.	DATE	DESCRIPTION	BY

JOB NO. 6842
DRAWING NO. 6842-PRE-DEV
SHEET NO. DRN