


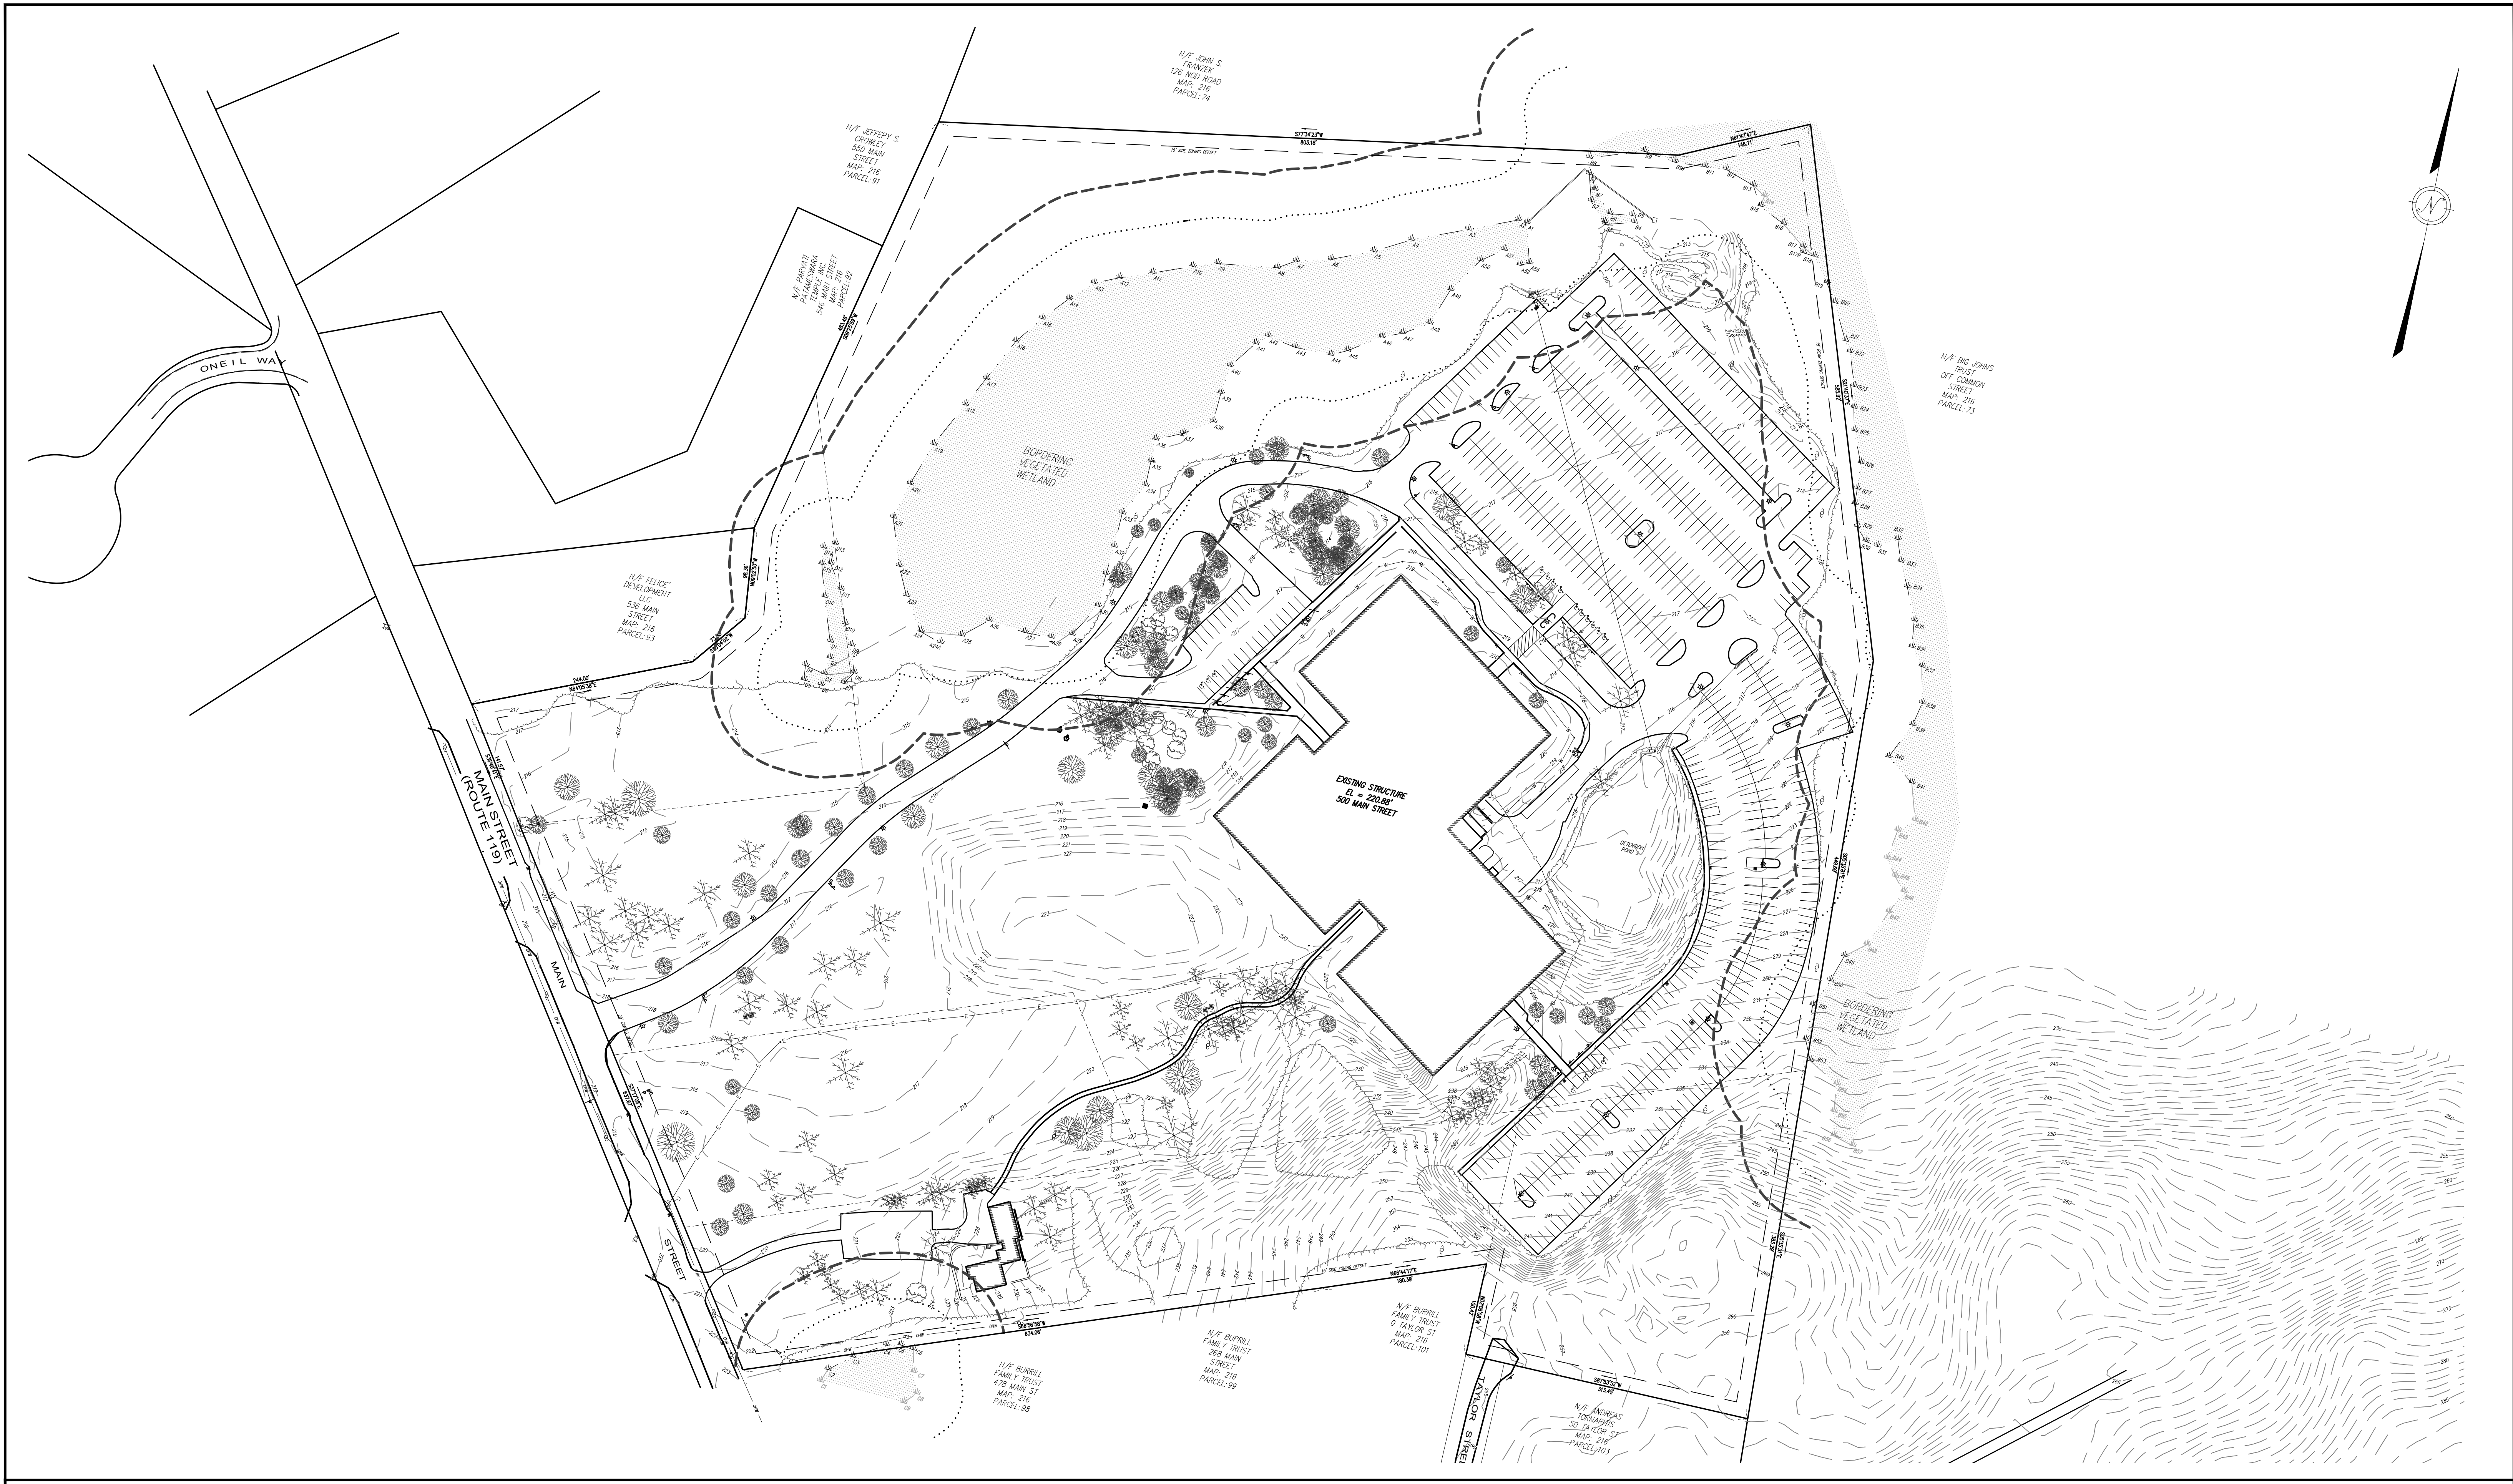

PREPARED BY: DILLIS & ROY CIVIL DESIGN GROUP CIVIL ENGINEERS LAND SURVEYORS WETLAND CONSULTANTS 1 MAIN STREET, SUITE 1 LUNENBURG, MA 01462 PHONE: (978) 779-6091 www.dillisandroy.com	OWNER: 500 MG LLC 6 LYBERTY WAY WESTFORD, MASSACHUSETTS	SCALE: 80 0 40 80 160 320 1 in. = 80 ft. COPYRIGHT DILLIS & ROY CIVIL DESIGN GROUP, INC 2023				DATE: 2/09/2023	EXISTING CONDITIONS PLAN GROTON FARMS 500 MAIN STREET GROTON, MASSACHUSETTS			JOB NO. 6842													
	DESIGN BY: GSR					<table><thead><tr><th>NO.</th><th>DATE</th><th>DESCRIPTION</th><th>BY</th></tr></thead><tbody><tr><td></td><td></td><td></td><td></td></tr><tr><td></td><td></td><td></td><td></td></tr><tr><td></td><td></td><td></td><td></td></tr></tbody></table>	NO.	DATE	DESCRIPTION	BY													DRAWING NO. 6842-EXIST
	NO.						DATE	DESCRIPTION	BY														
DRAWN BY: RPV			SHEET NO. C2.2																				
CHECKED BY:																							
GSR																							